*REF-PP15
*REF-PP16

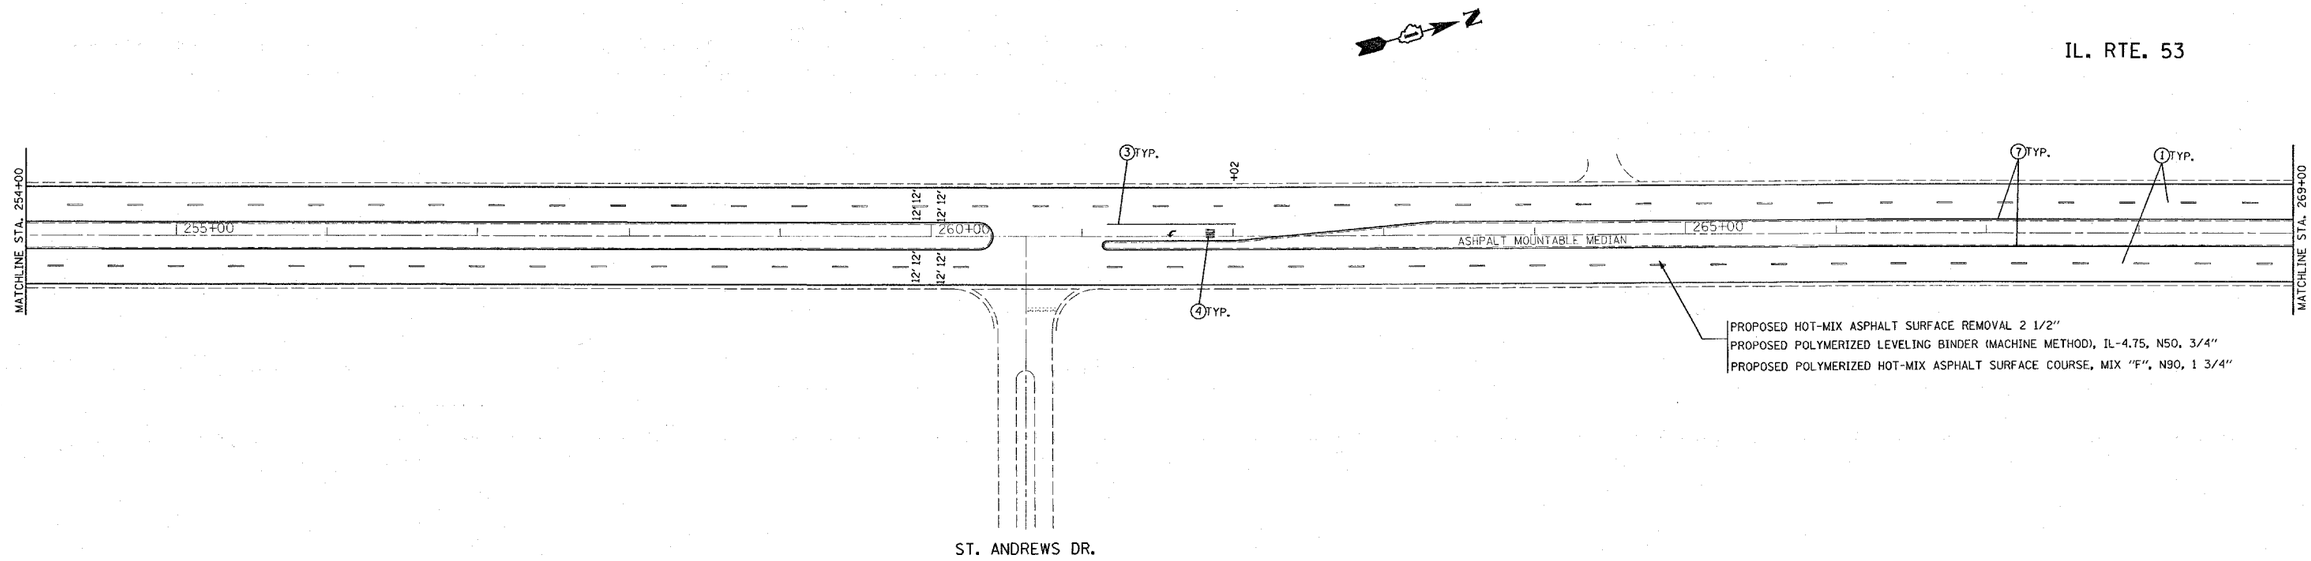


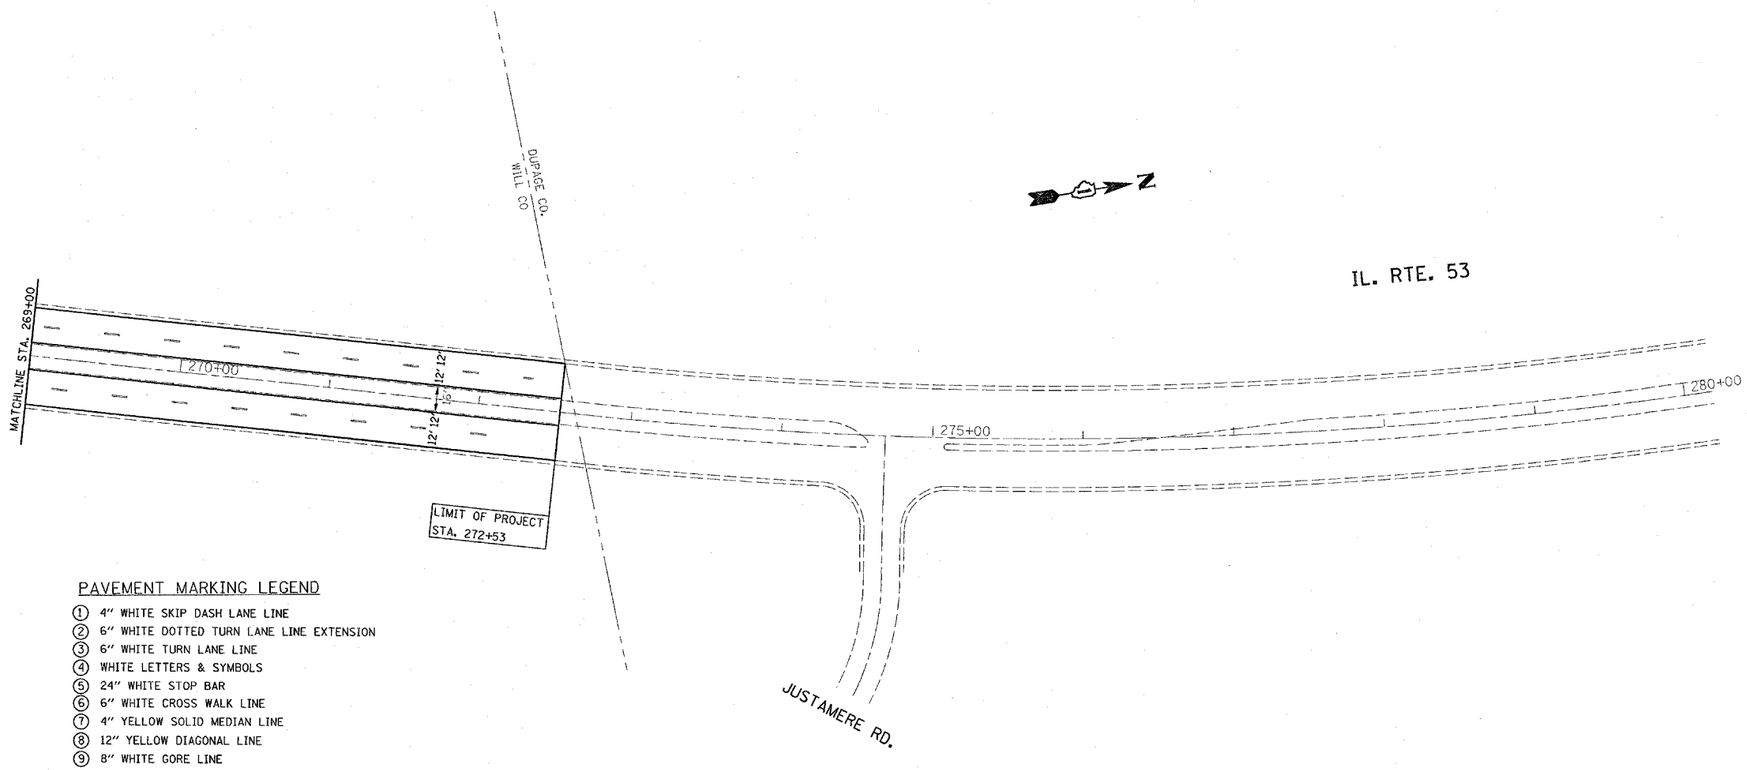


## PAVEMENT MARKING LEGEND

1. 4" WHITE SKIP DASH LANE LINE
2. 6" WHITE DOTTED TURN LANE LINE EXTENSION
3. 6" WHITE TURN LANE LINE
4. WHITE LETTERS & SYMBOLS
5. 24" WHITE STOP BAR
6. 6" WHITE CROSS WALK LINE
7. 4" YELLOW SOLID MEDIAN LINE
8. 12" YELLOW DIAGONAL LINE
9. 8" WHITE GORE LINE
10. 12" WHITE DIAGONAL LINE

## NOTES

LIMIT OF RESURFACING ON SIDE-STREETS THROUGH OUT THE IMPROVEMENT SHALL BE TO THE RADIUS OF RETURN OR AS DIRECTED BY THE ENGINEER.

ALL FINAL PAVEMENT MARKINGS SHALL BE THERMOPLASTIC (OF THE EXTRUDED TYPE) AND SHOULD BE PLACED IN ACCORDANCE WITH "DISTRICT ONE TYPICAL PAVEMENT MARKINGS" DETAIL, (TC-13).

ALL RAISED REFLECTIVE PAVEMENT MARKERS SHALL BE PLACED IN ACCORDANCE WITH THE DISTRICT ONE "TYPICAL APPLICATIONS RAISED REFLECTIVE PAVEMENT MARKER DETAIL." (TC-11).

| | | | | | | | | | | |
|---|---|---|---|---|---|---|---|---|---|---|
| FILE NAME = c:\projects\d116908\sh_rdwy.dgn | USER NAME = abreush | DESIGNED - | REVISED - | STATE OF ILLINOIS DEPARTMENT OF TRANSPORTATION | IL. ROUTE 53 (JOLIET ROAD TO DUPAGE CO. LINE) ROADWAY PLAN | F.A.P. RTE. | SECTION | COUNTY | TOTAL SHEETS | SHEET NO. |
| | | DRAWN - | REVISED - | | | 870 | 534 RS-3 | WILL | 41 | 17 |
| | PLOT SCALE = 50.0000 ' / IN. | CHECKED - | REVISED - | | | | | CONTRACT NO. 60E08 | | |
| | PLOT DATE = 2/20/2008 | DATE - | REVISED - | | SCALE: 1"=50' SHEET NO. OF SHEETS STA. 254+00 TO STA. 280+18.33 | FED. ROAD DIST. NO. 1 | ILLINOIS | FED. AID PROJECT | | |