F.A.P. RTE.	SECTION	COUNTY	TOTAL SHEETS	SHEET NO.
351	2008-001VB	COOK	579	57
STA.		TO STA.		
FED. ROAD DIST. NO.		ILLINOIS	FED. AID PROJECT	

CONTRACT NO. 60E10

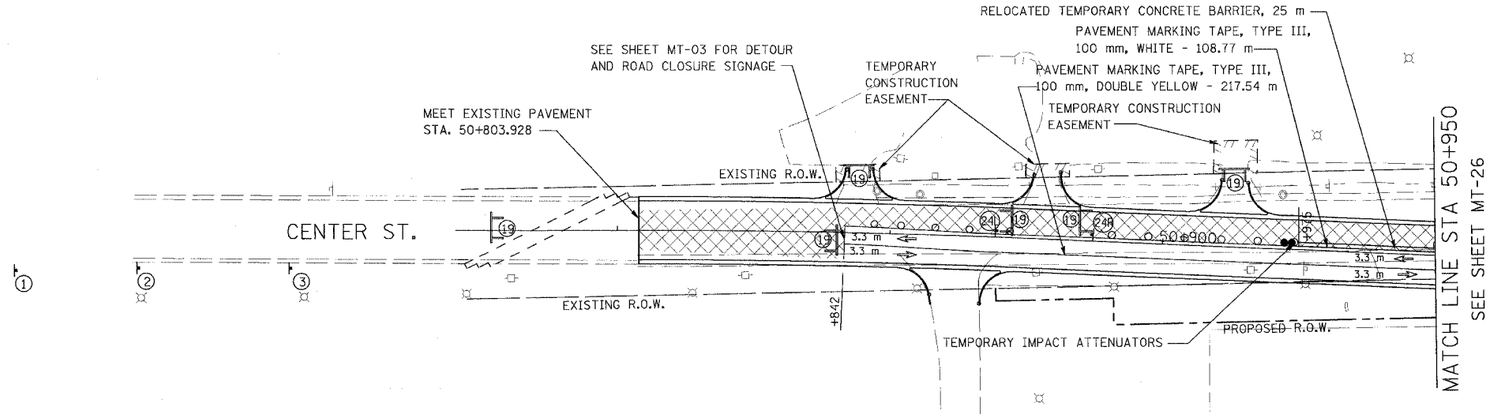

(Formerly Commonwealth Edison)

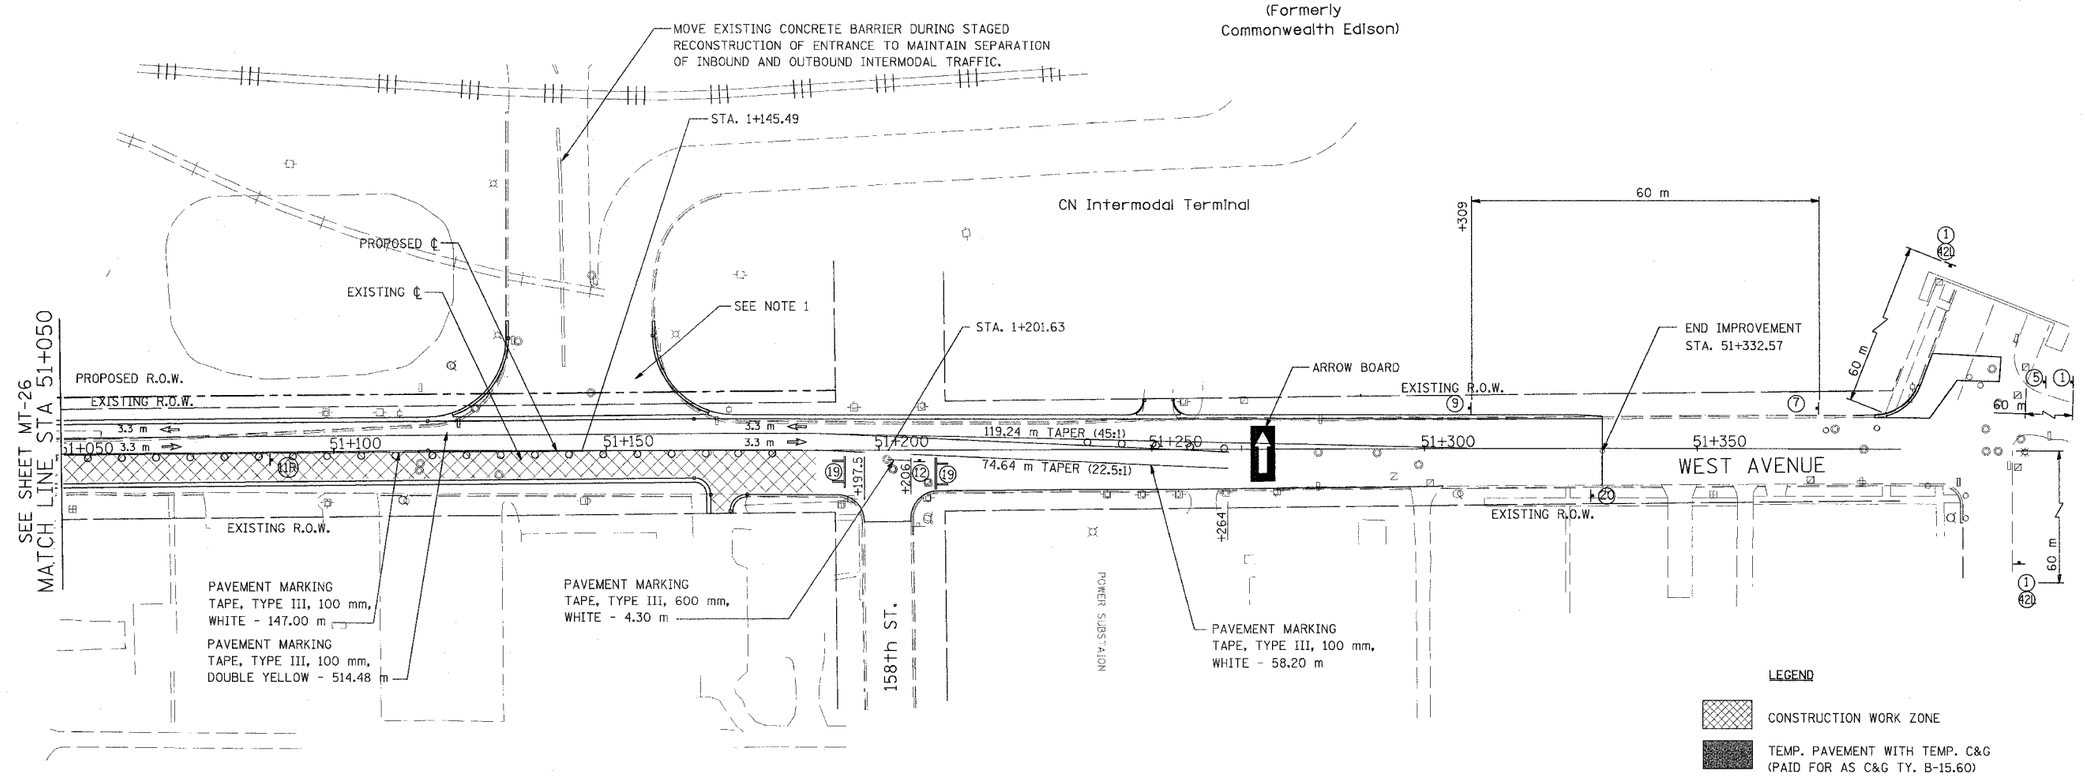

LEGEND

CONSTRUCTION WORK ZONE

TEMP. PAVEMENT WITH TEMP. C&G (PAID FOR AS C&G TY. B-15.60)

NOTE 1:
TWO WAY TRAFFIC MUST BE MAINTAINED AT ALL TIMES FOR ENTRANCE TO INTERMODAL TERMINAL (APPROX. STA. 51+150, LT.)

0 25 50
SCALE IN METERS

NOTE: REFER TO IDOT STANDARD #701502 FOR BARREL SPACING AND PLACEMENT

NOTE: ALL REFERENCE TO TYPE III TAPE SHALL BE TYPE III TEMPORARY TAPE FOR WET CONDITIONS.

URS
100 S. WACKER DR., SUITE 500
CHICAGO, ILLINOIS 60606
TEL. (312) 939-1000
FAX (312) 939-4198

REVISIONS	
NAME	DATE

ILLINOIS DEPARTMENT OF TRANSPORTATION

US RTE 6 FROM LEXINGTON AVE TO FISK AVE
STAGE CONSTRUCTION AND MAINTENANCE OF TRAFFIC
CENTER ST./WEST AVE.
STAGE II

MT-37 DRAWN BY TJJ

DATE 02/21/08 CHECKED BY JWK