| F.A.P RTE. | SECTION | COUNTY | TOTAL SHEETS | SHEET NO. |
|---|---|---|---|---|
| 351 | 2008-001VB | COOK | 579 | 85 |
| STA. 50+950 | | TO STA. 51+100 | | |
| FED. ROAD DIST. NO. | | ILLINOIS | FED. AID PROJECT | |

CONTRACT NO. 60E10

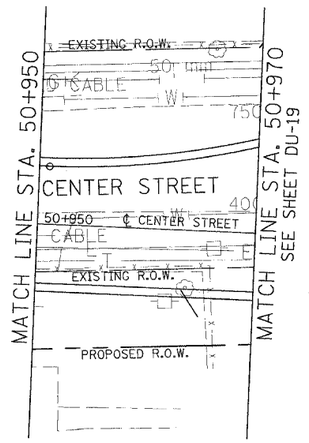


STA. 50+970 TO STA. 51+030 -
SEE U.S. ROUTE 6 DRAINAGE
AND UTILITIES SHEETS
FOR PLAN DETAILS

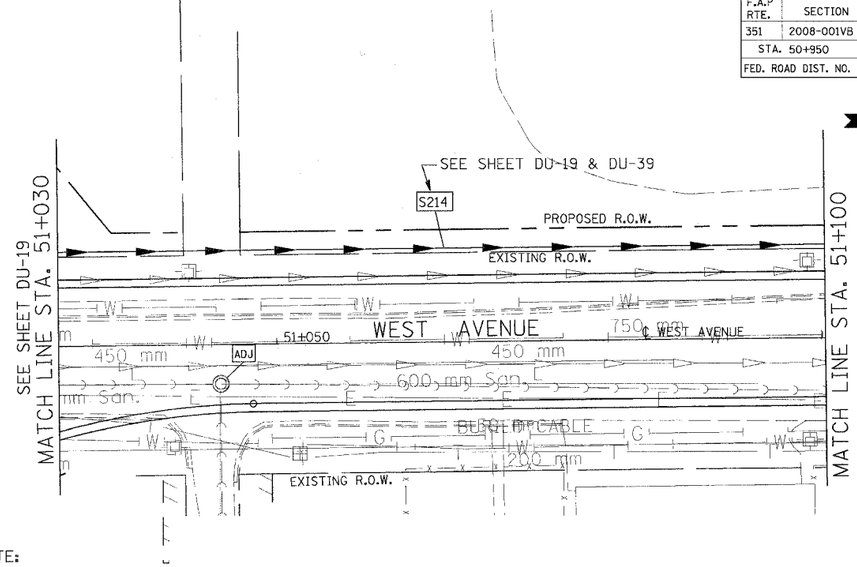


NOTE:

ANY STORM SEWER WORK INHIBITING FREE FLOW OF TWO-WAY TRAFFIC ON 157TH STREET SHALL BE COMPLETED BEFORE CLOSING US 6 (159TH STREET) TO TRAFFIC BETWEEN WEST AVENUE AND PARK AVENUE.

TRUCK ACCESS TO CN/IC INTERMODAL TERMINAL FROM US6 (159TH STREET) USING WEST AVENUE SHALL BE MAINTAINED AT ALL TIMES DURING STORM SEWER WORK.

0 12.5 25
HORIZONTAL SCALE IN METERS

0 1 2
VERTICAL SCALE IN METERS

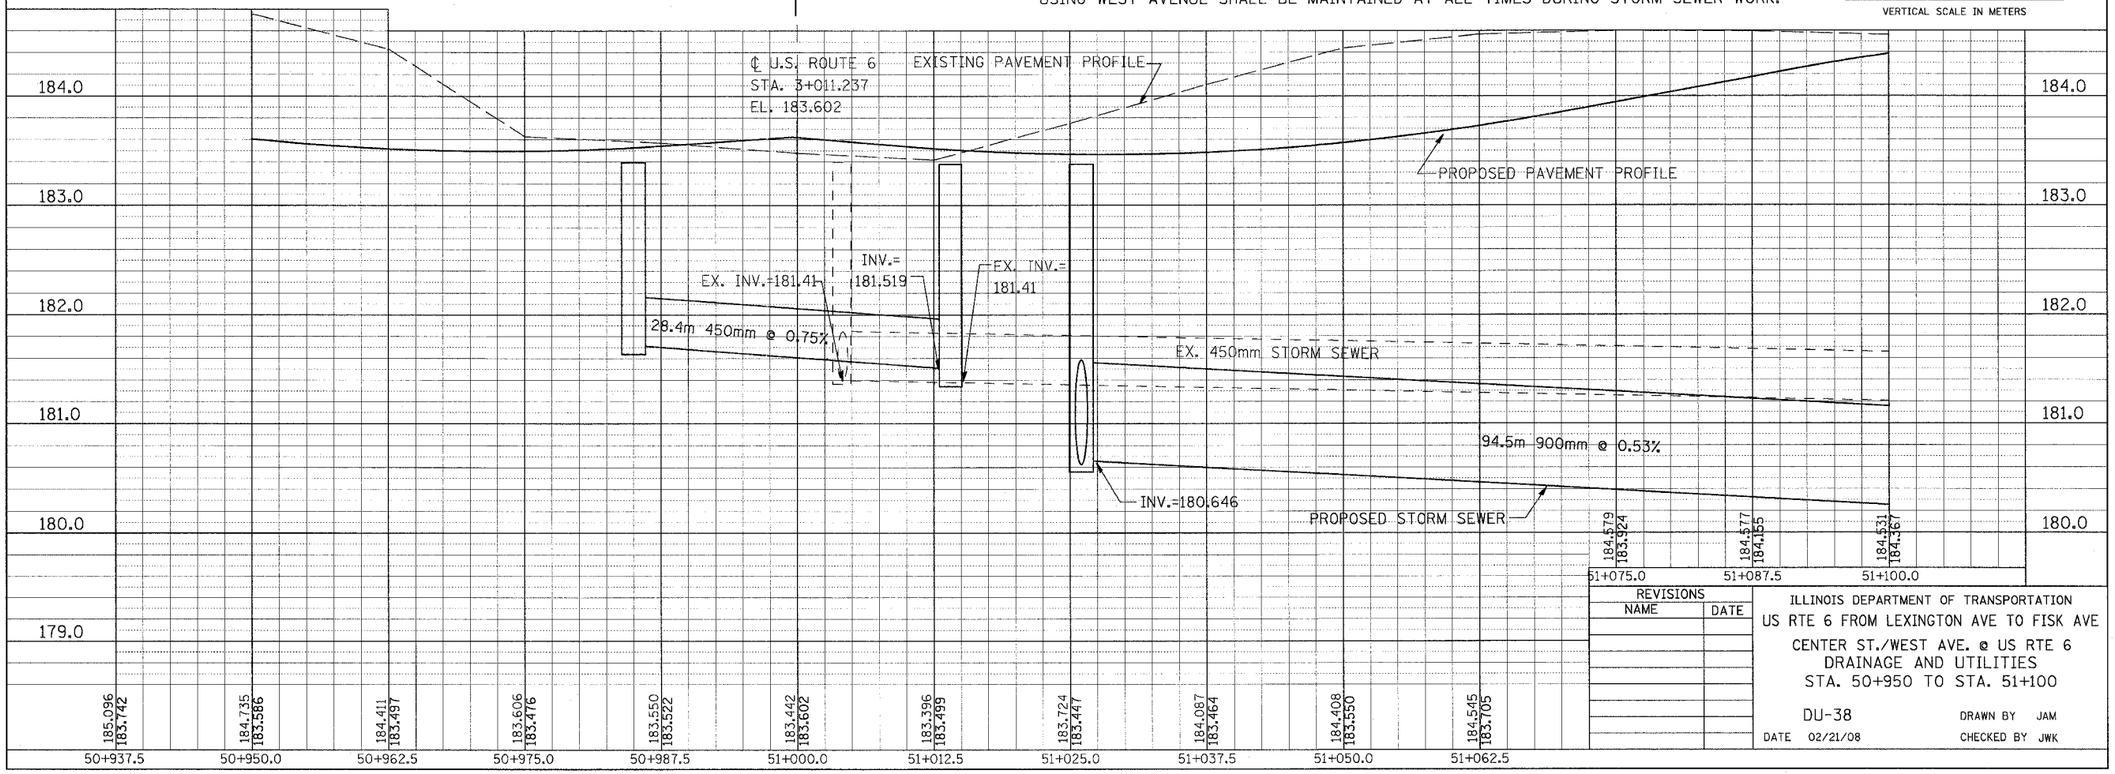


| REVISIONS | |
|---|---|
| NAME | DATE |
| | |

ILLINOIS DEPARTMENT OF TRANSPORTATION

US RTE 6 FROM LEXINGTON AVE TO FISK AVE

CENTER ST./WEST AVE. @ US RTE 6
DRAINAGE AND UTILITIES
STA. 50+950 TO STA. 51+100

DU-38 DRAWN BY JAM

DATE 02/21/08 CHECKED BY JWK

| FINAL SURVEY | BY | DATE |
|---|---|---|
| SURVEYED | | |
| PLOTTED | | |
| NOTE BOOK | TEMPLATE | |
| NO. | AREAS | |
| | AREAS CHECKED | |

| ORIGINAL SURVEY | BY | DATE |
|---|---|---|
| SURVEYED | | |
| PLOTTED | | |
| NOTE BOOK | TEMPLATE | |
| NO. | AREAS | |
| | AREAS CHECKED | |