ROUTE NO.	SECTION	COUNTY	TOTAL SHEETS	SHEET NO
F.A.P. 351	2008-001VB	COOK	579	180
STA.	TO STA.			
FED. ROAD DIST. NO. 7	ILLINOIS	FED. AID PROJECT		

CONTRACT NO. 60E10

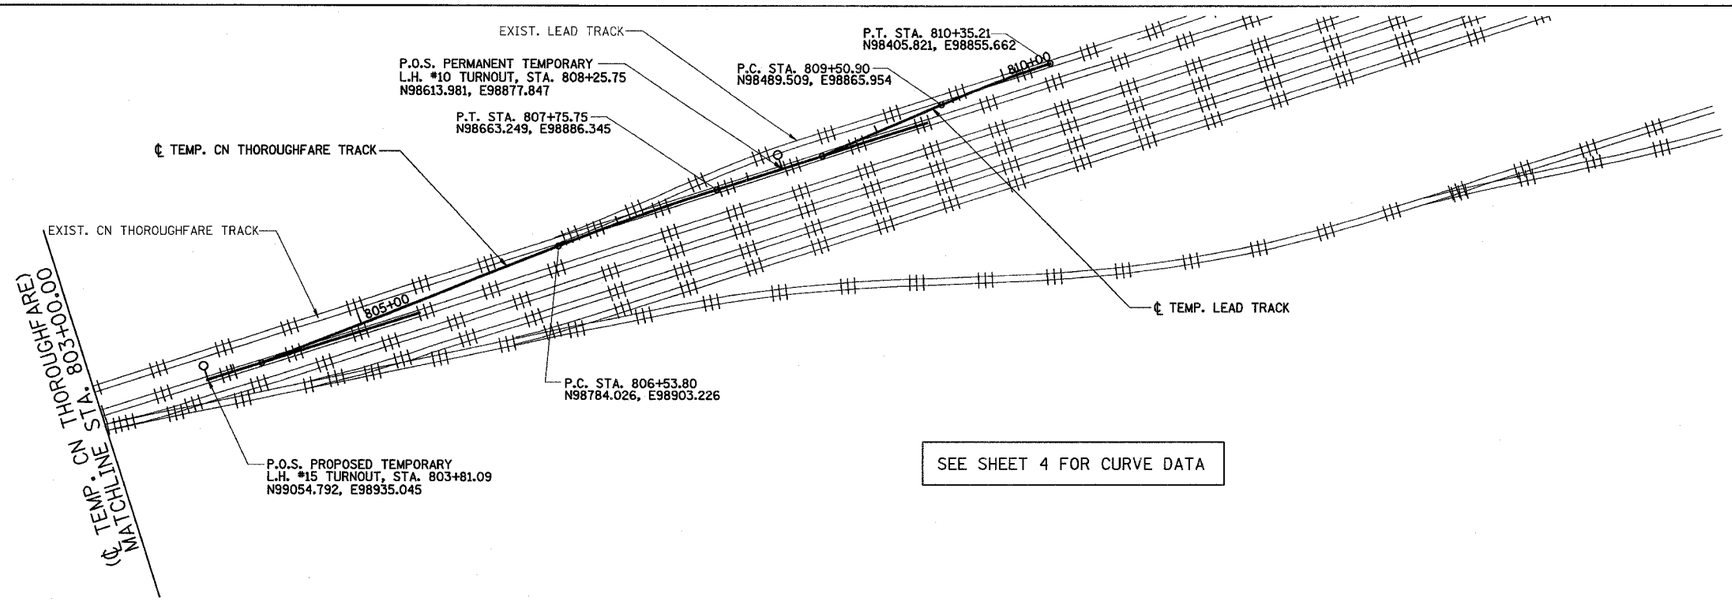

REVISIONS	
NAME	DATE
REZ	10/19/07

ILLINOIS DEPARTMENT OF TRANSPORTATION
US RTE 6 FROM I-294 TO IL RTE 1
METRA & CN OVER 159TH STREET

TRACK CONSTRUCTION
GEOMETRIC DATA
TEMPORARY ALIGNMENTS

SHT. 6 OF 88 DRAWN BY REZ
DATE 2/21/2008 CHECKED BY RMS

3/13/2008 2:09:30 PM

q:\17049.069\Track & Rail Main Contract\FINAL PLANS\geo_t2_.dgn