ROUTE NO.	SECTION	COUNTY	TOTAL SHEETS	SHEET NO
F.A.P. 351	2008-001VB	COOK	579	216
STA.		TO STA.		
FED. ROAD DIST. NO. 7	ILLINOIS	FED. AID PROJECT		

CONTRACT NO. 60E10

RAILROAD TRACK, REMOVE (BY CONTRACTOR)

TEMP. METRA TRACK 2 TO BE REMOVED
STA. 197+07.18 TO STA. 203+79.00 = 672 TRK. FT.
TOTAL = 672 TRK. FT.

RAILROAD TRACK (BY METRA)

PERM. METRA TRACK 2
STA. 1695+33.96 TO 1696+93.09 = 159 TRK. FT.
TOTAL = 159 TRK. FT.

REMOVE NO. 15 TURNOUT (BY METRA)

METRA TRACK 2
STA. 195+47.84, L.H. = 1 EA.
TOTAL = 1 EA.

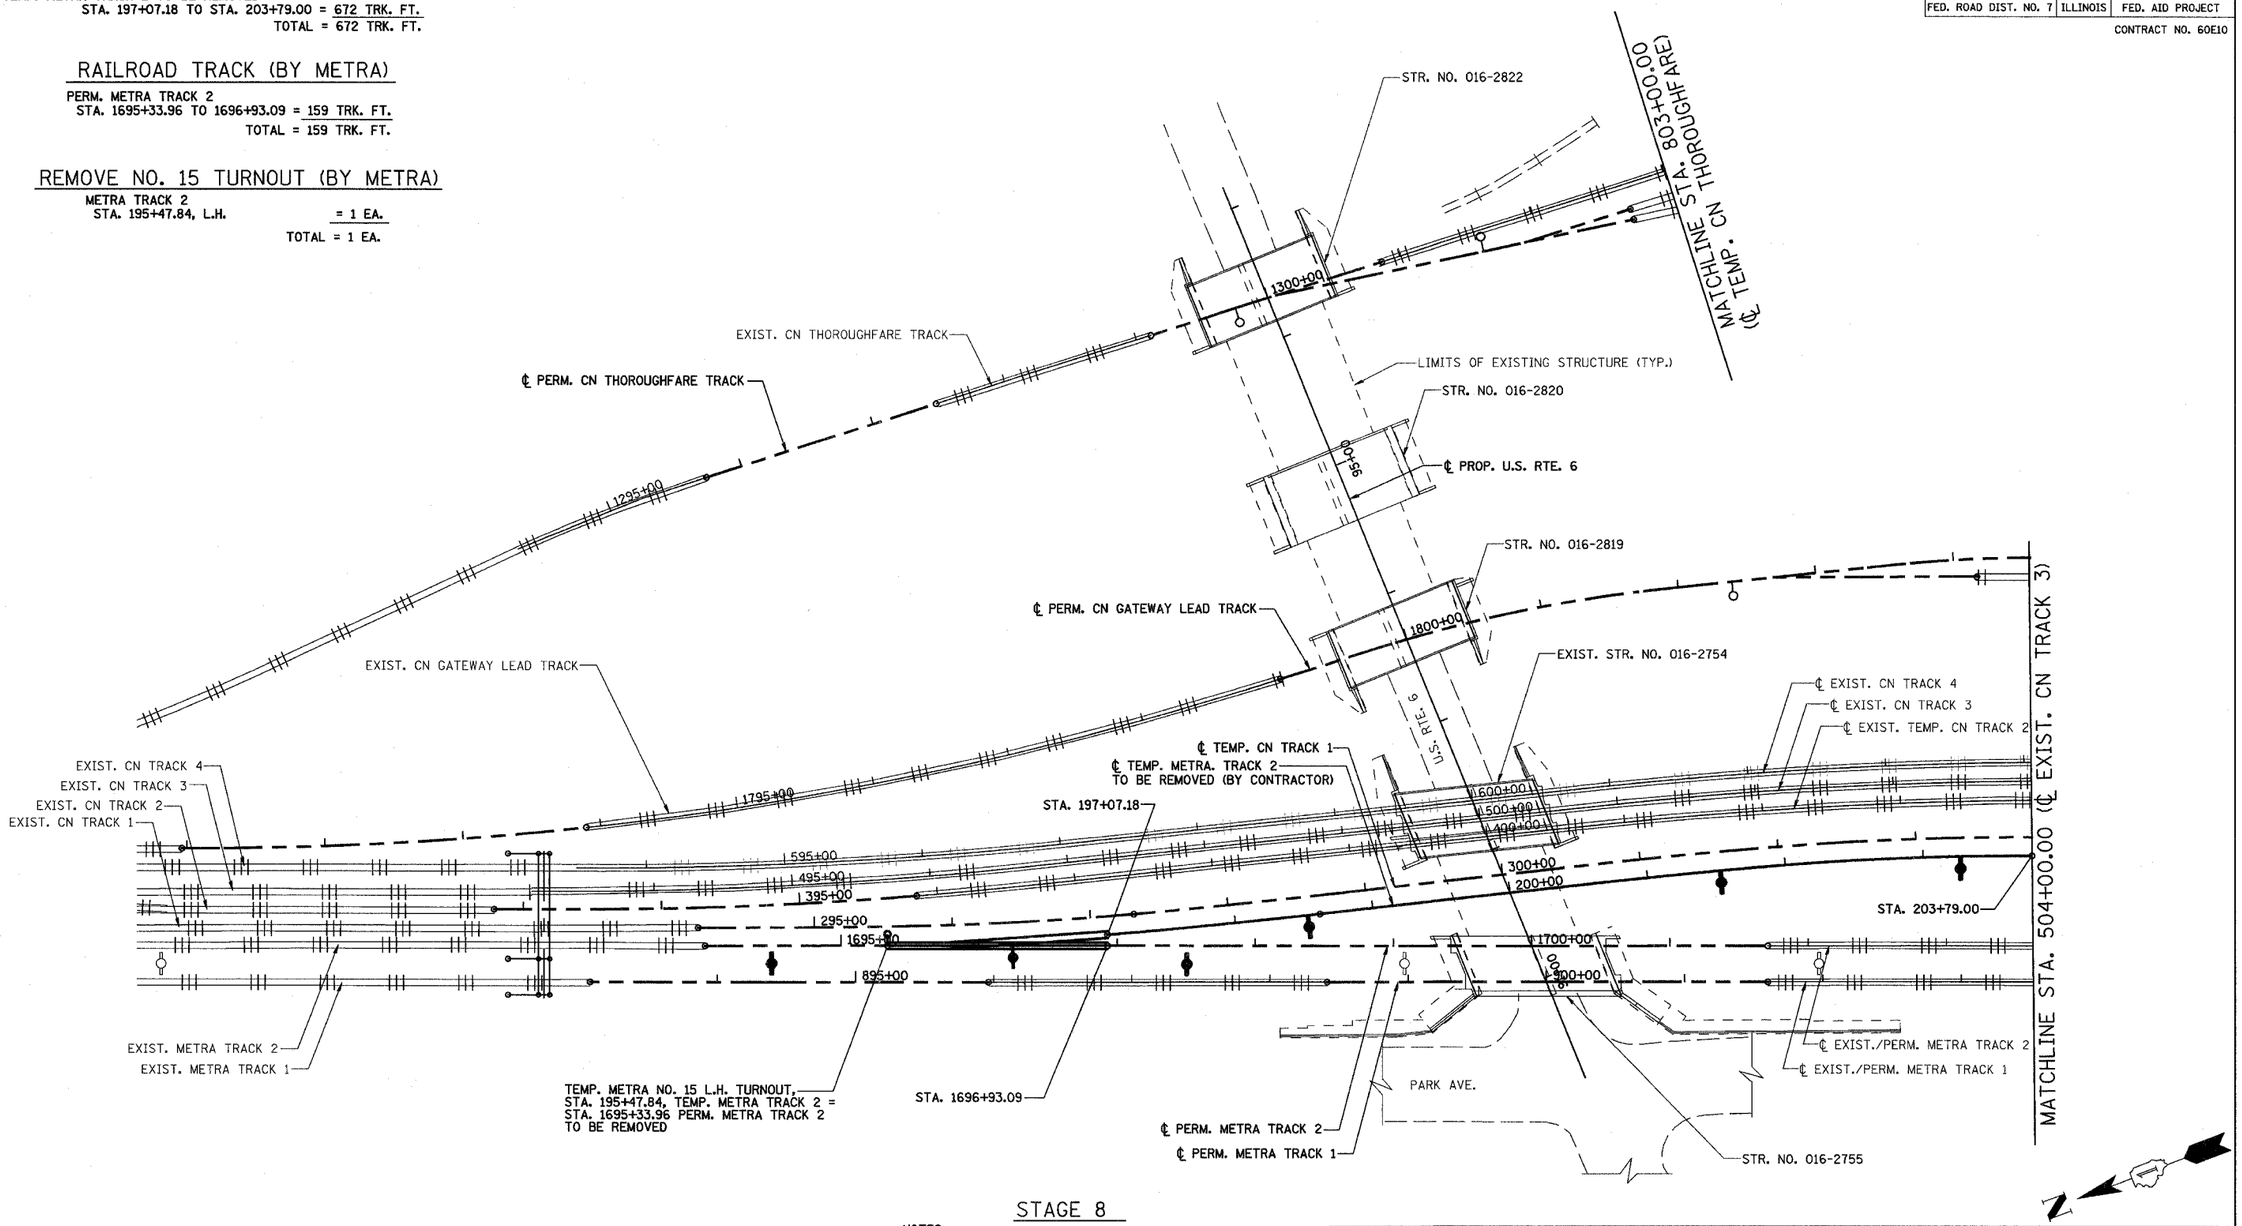

STAGE 8

NOTES:

FOR STAGE 8 SUGGESTED TRACK CONSTRUCTION TASKS & SEQUENCING SEE SHEET 44.

FOR AC/SCADA AND SIGNAL RELOCATION SEE METRA UTILITIES SHEETS.

FOR SIGNAL CABLE RELOCATION SEE SIGNAL SHEETS.

FOR LEGEND, SEE SHEET 21.

STAGE 8 WORK SUMMARY

REMOVE TURNOUTS AND RUNAROUND FOR METRA 2

CONSTRUCT CN 2-TRACK PORTION OF BRIDGE

REVISIONS	
NAME	DATE
REZ	10/19/07

ILLINOIS DEPARTMENT OF TRANSPORTATION
US RTE 6 FROM I-294 TO IL RTE 1
METRA & CN OVER 159TH STREET

TRACK CONSTRUCTION
PLAN OF STAGE 8 WORK (NORTH)

SHT. 42 OF 88
DATE 2/21/2008
DRAWN BY REZ
CHECKED BY RMS

3/13/2008 2:09:49 PM

q:\17049.069\Track & Rail Main Contract\FINAL PLANS\stg6new_1a.dgn