ROUTE NO.	SECTION	COUNTY	TOTAL SHEETS	SHEET NO
F.A.P. 351	2008-001VB	COOK	579	237
STA.	TO STA.			
FED. ROAD DIST. NO. 7	ILLINOIS	FED. AID PROJECT		

CONTRACT NO. 60E10

SCALE
HORZ.: 1"=10'
VERT.: 1"=10'

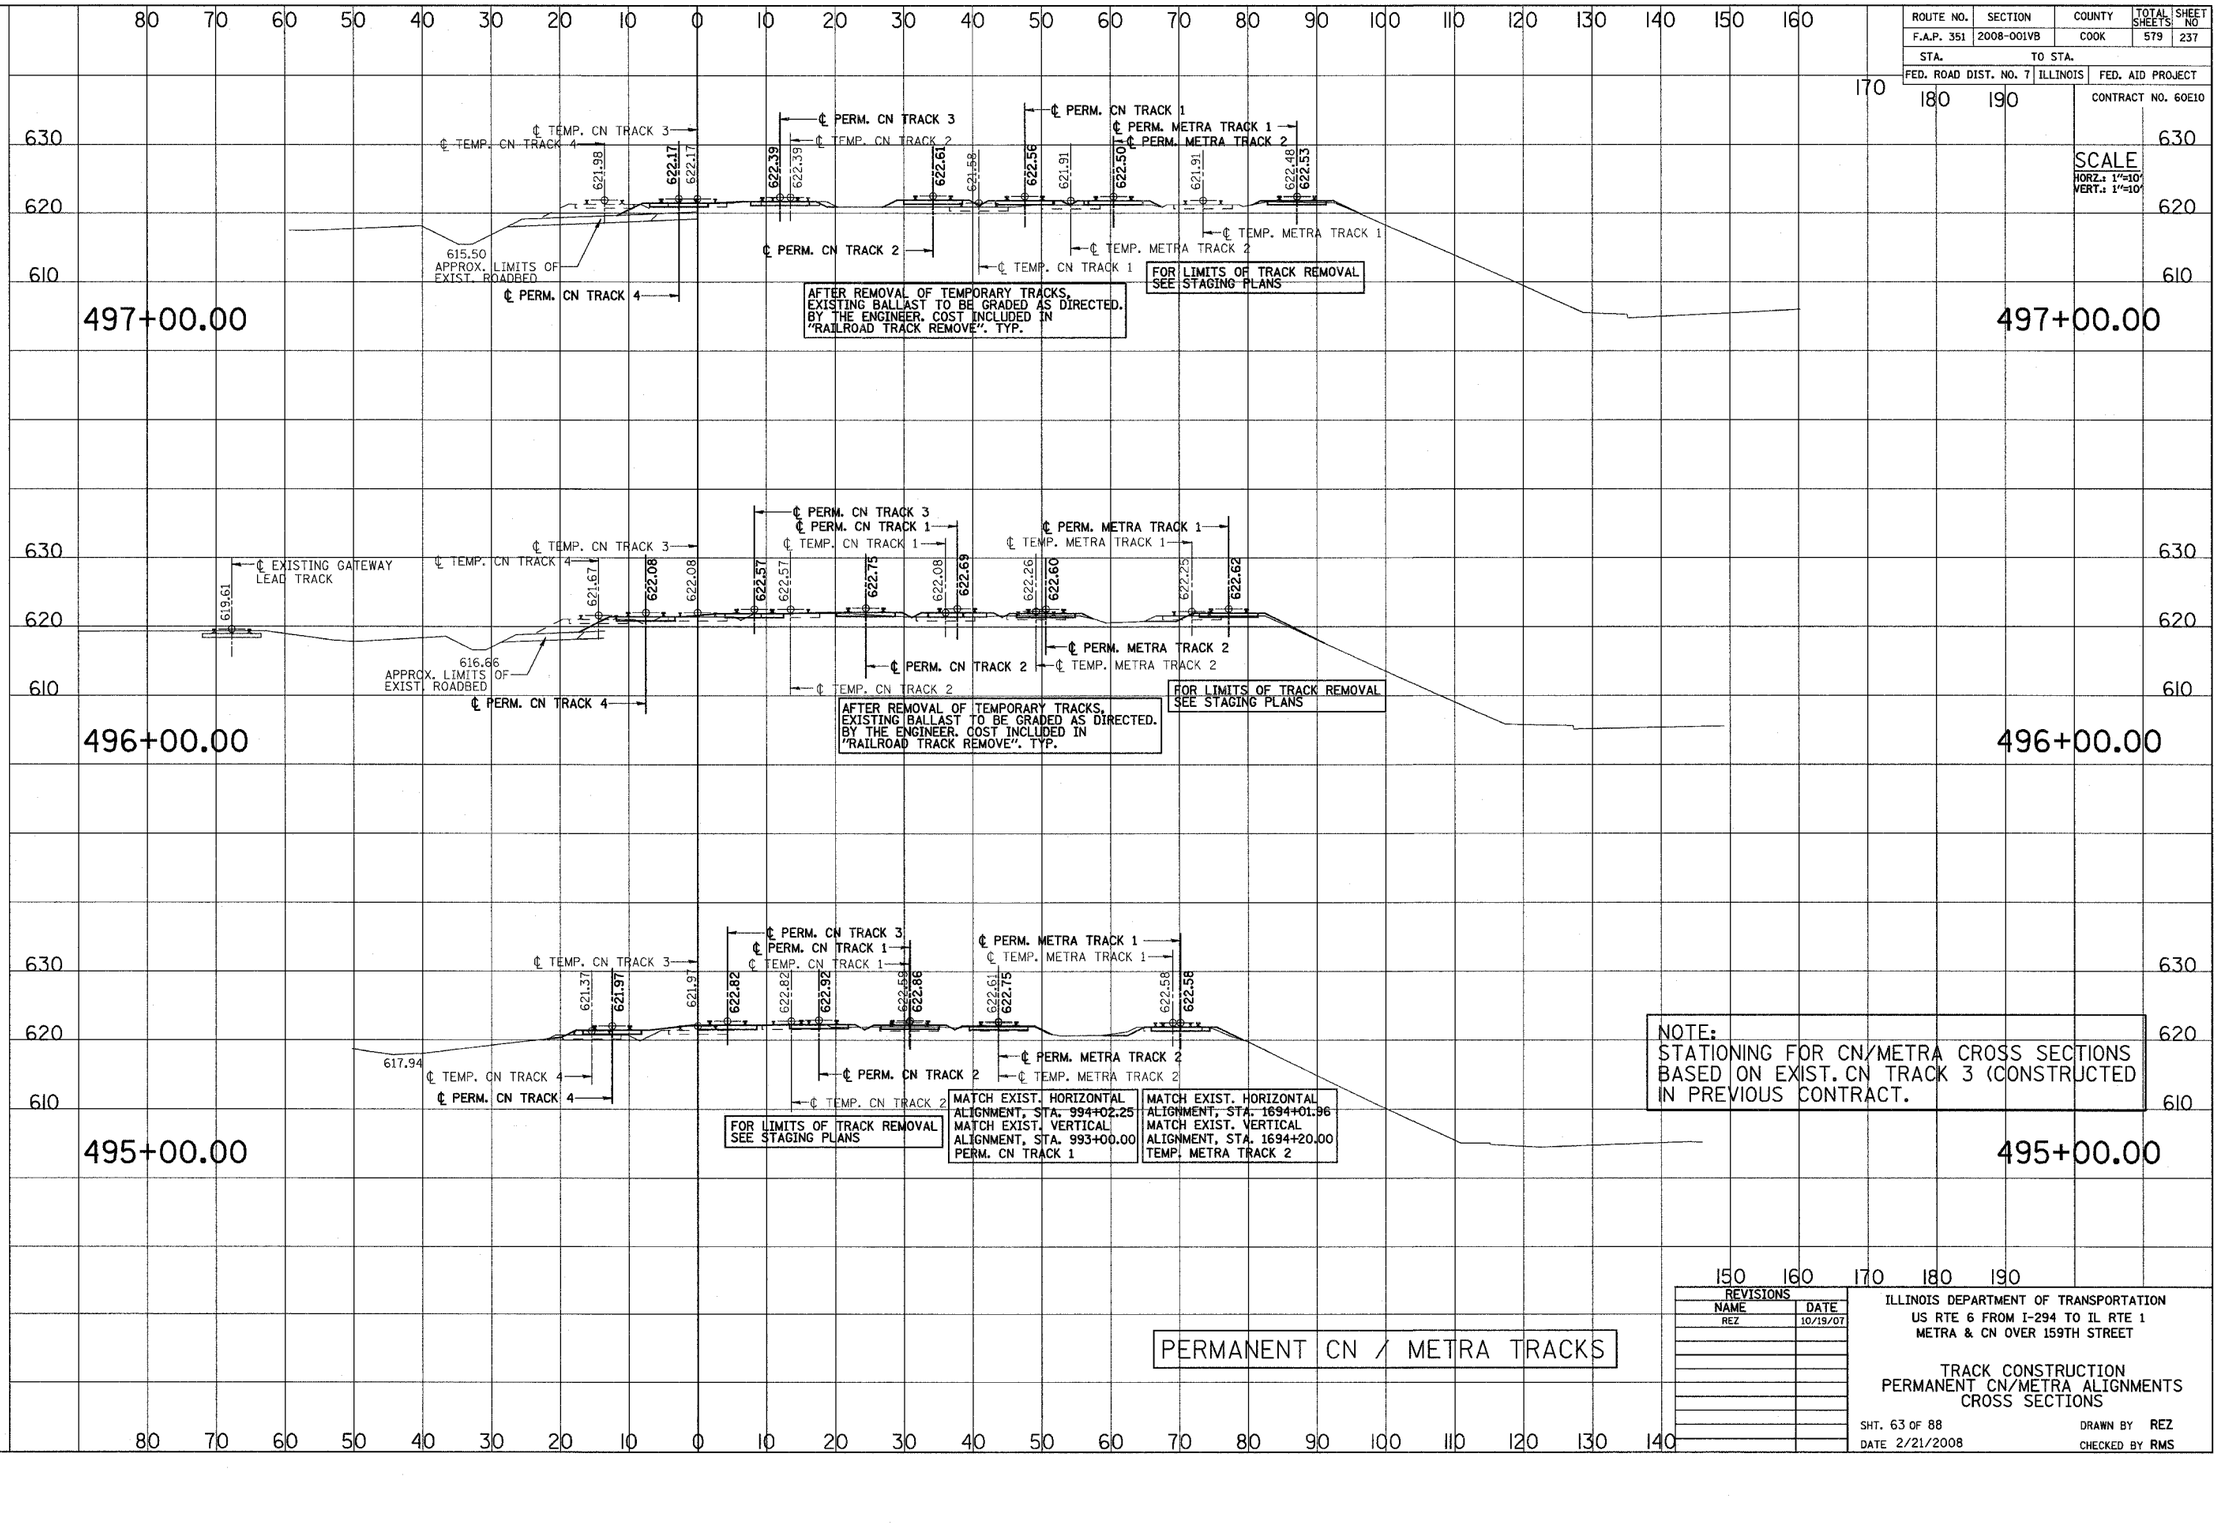

NOTE:
STATIONING FOR CN/METRA CROSS SECTIONS BASED ON EXIST. CN TRACK 3 (CONSTRUCTED IN PREVIOUS CONTRACT.

PERMANENT CN / METRA TRACKS

REVISIONS	
NAME	DATE
REZ	10/19/07

ILLINOIS DEPARTMENT OF TRANSPORTATION
US RTE 6 FROM I-294 TO IL RTE 1
METRA & CN OVER 159TH STREET

TRACK CONSTRUCTION
PERMANENT CN/METRA ALIGNMENTS
CROSS SECTIONS

SHT. 63 OF 88 DRAWN BY REZ
DATE 2/21/2008 CHECKED BY RMS

3/13/2008 2:09:57 PM

q:\17049.069\Track & Rail Main Contract\FINAL PLANS\lay_metra_f.dgn