ROUTE NO.	SECTION	COUNTY	TOTAL SHEETS	SHEET NO.
F.A.P. 351	2008-001VB	COOK	579	413
FED. ROAD DIST. NO. 7	ILLINOIS	FED. AID PROJECT-		

SHEET NO. 3
54 SHEETS

CONTRACT NO. 60E10

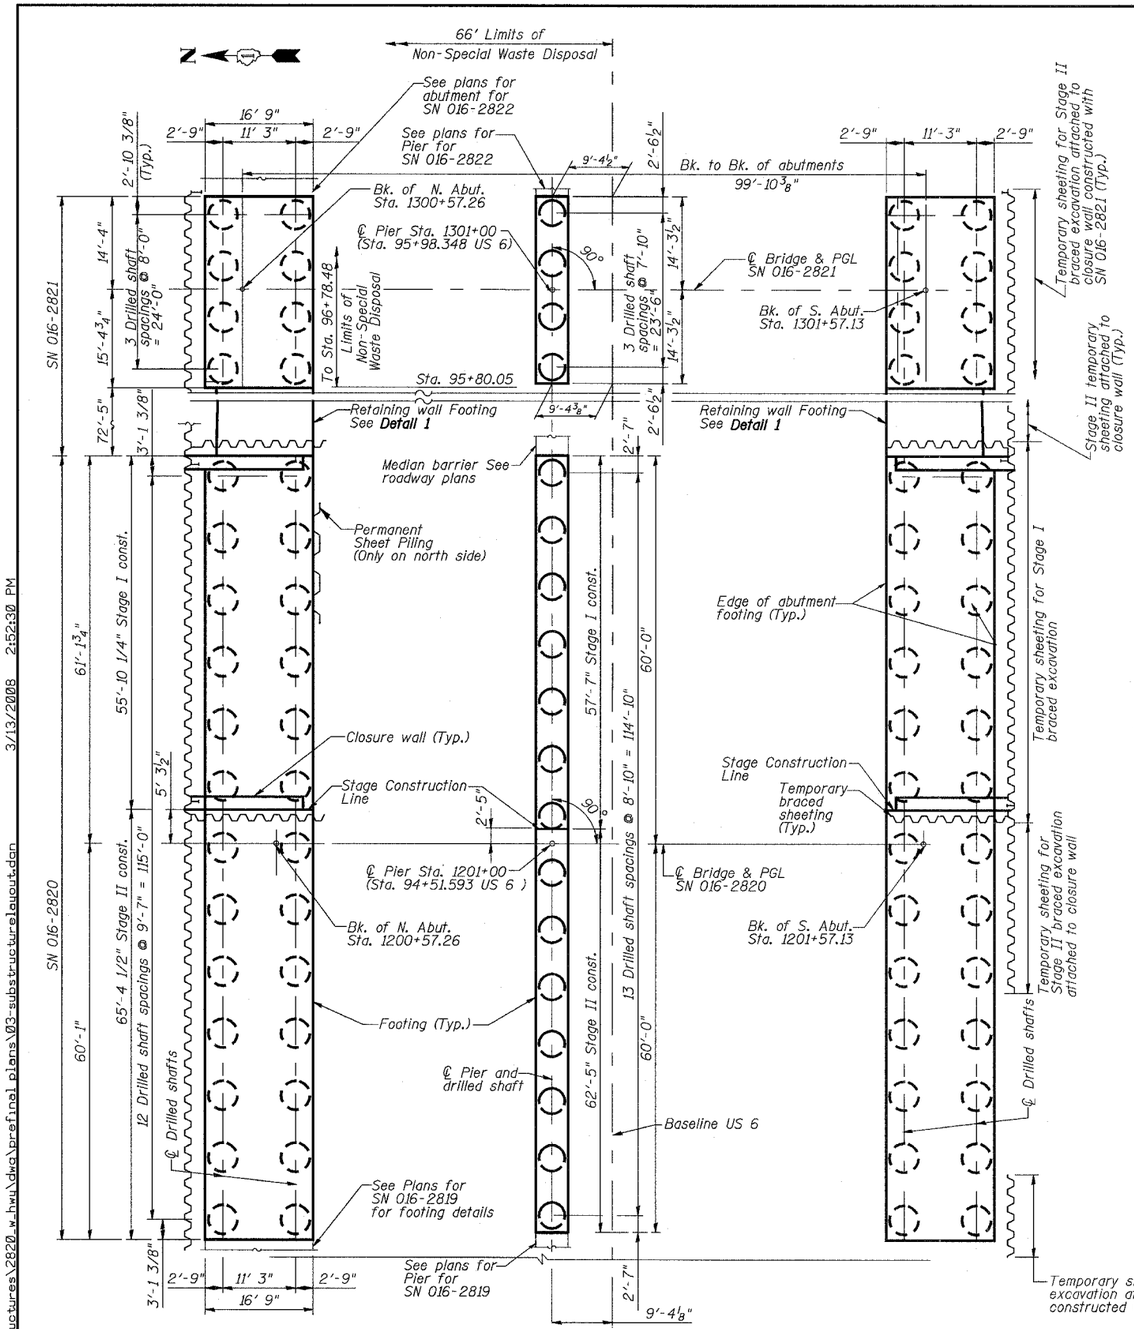

PLAN
SCALE: 3/32"=1'-0"

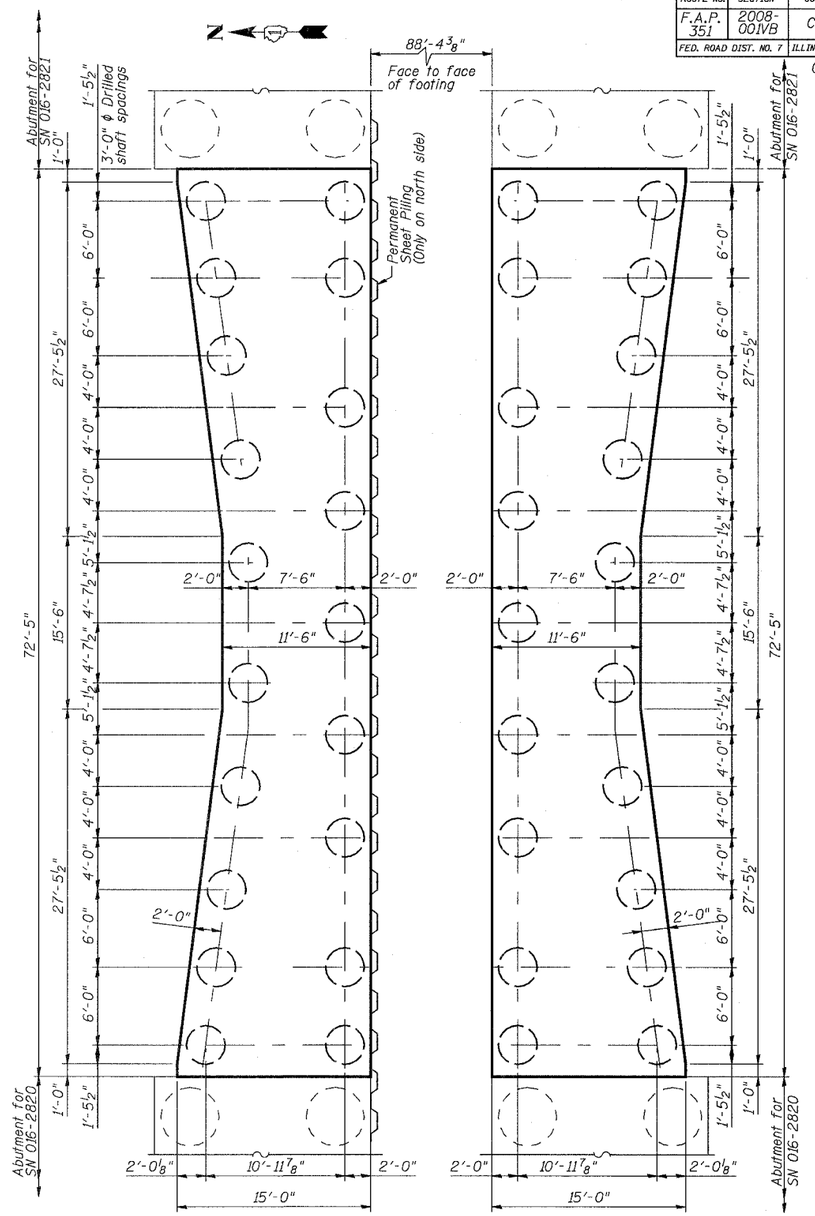

RETAINING WALL FOOTING DETAIL 1
SCALE: 3/32"=1'-0"

Tie backs will not be permitted for temporary sheeting

DESIGNED	EV
CHECKED	NPP
DRAWN	EV
CHECKED	NPP

REVISIONS NAME	DATE

URS
100 South Wacker Drive, Suite 500
Chicago, IL 60606
(312) 939-1000

ILLINOIS DEPARTMENT OF TRANSPORTATION
US RTE 6 FROM I-294 TO IL RTE 1

SUBSTRUCTURE LAYOUT

STRUCTURES FOR CN INTERMODAL YARD VEHICLES OVER U.S. RTE. 6 (159TH STREET)

STATION 95+02.14
STRUCTURE NOS. 016-2820 & 016-2821
SCALE: 1/32"=1'-0"
DATE: 2/21/2008

c:\17849.069\structures\2820_w_hwl\dwg\prefinal plans\03-substructurelayout.dgn 3/13/2008 2:52:38 PM