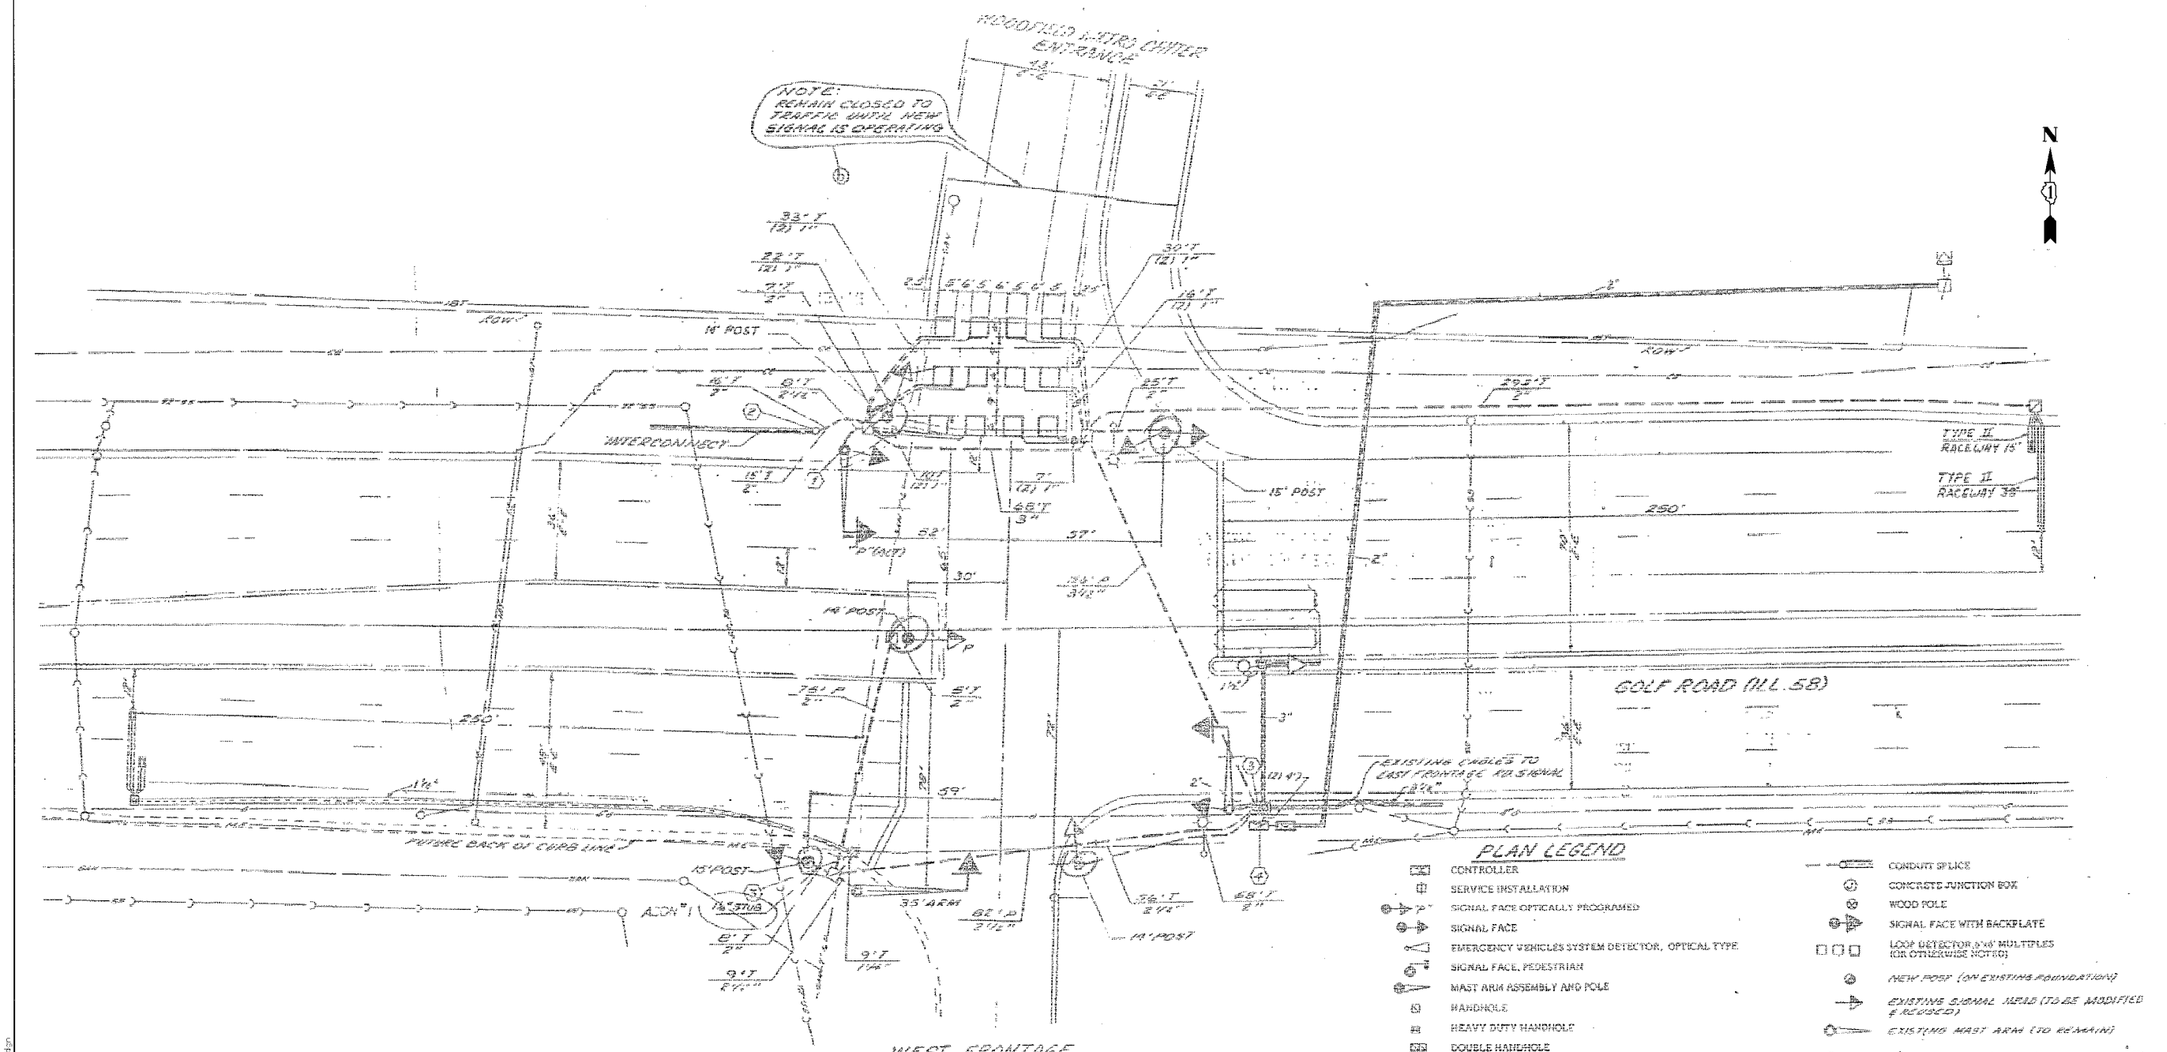

REPLACE ALL DETECTOR LOOPS AS SHOWN
(WITHIN PROJECT LIMITS)

CODE NO.	QUANTITY	UNIT	ITEM
86600600	0	FOOT	DETECTOR LOOP REPLACEMENT

Ciorba Group, Inc.
CONSULTING ENGINEERS
6507 North Cumberland Avenue, Suite 402
Chicago, Illinois 60656
Tel. 773.775.4009 Fax 773.775.4014

USER NAME = mbalog	DESIGNED - RD	REVISED -	
	DRAWN - RD	REVISED -	
PLOT SCALE = 1.000000 ' / IN.	CHECKED - WBL	REVISED -	
PLOT DATE = 4/5/2008	DATE - 04/7/2008	REVISED -	

STATE OF ILLINOIS
DEPARTMENT OF TRANSPORTATION

ILLINOIS ROUTE 58
BASSWOOD ROAD TO I-290
DETECTOR LOOP REPLACEMENT

SCALE: N.T.S. | SHEET NO. OF SHEETS | STA. TO STA.

F.A.P. RTE.	SECTION	COUNTY	TOTAL SHEETS	SHEET NO.
559	582 R (1 & 3) RS-1	COOK	27	16
		CONTRACT NO. 60E21		
FED. ROAD DIST. NO. _	ILLINOIS	FED. AID PROJECT		

FILE NAME = N:\PROJ\2329\3329_30\Design Proposed\Plan\3329_30-Loop16.dgn