2/13/2008
c:\projects\pl36796\xs_1123_design.dgn
shlranlsb

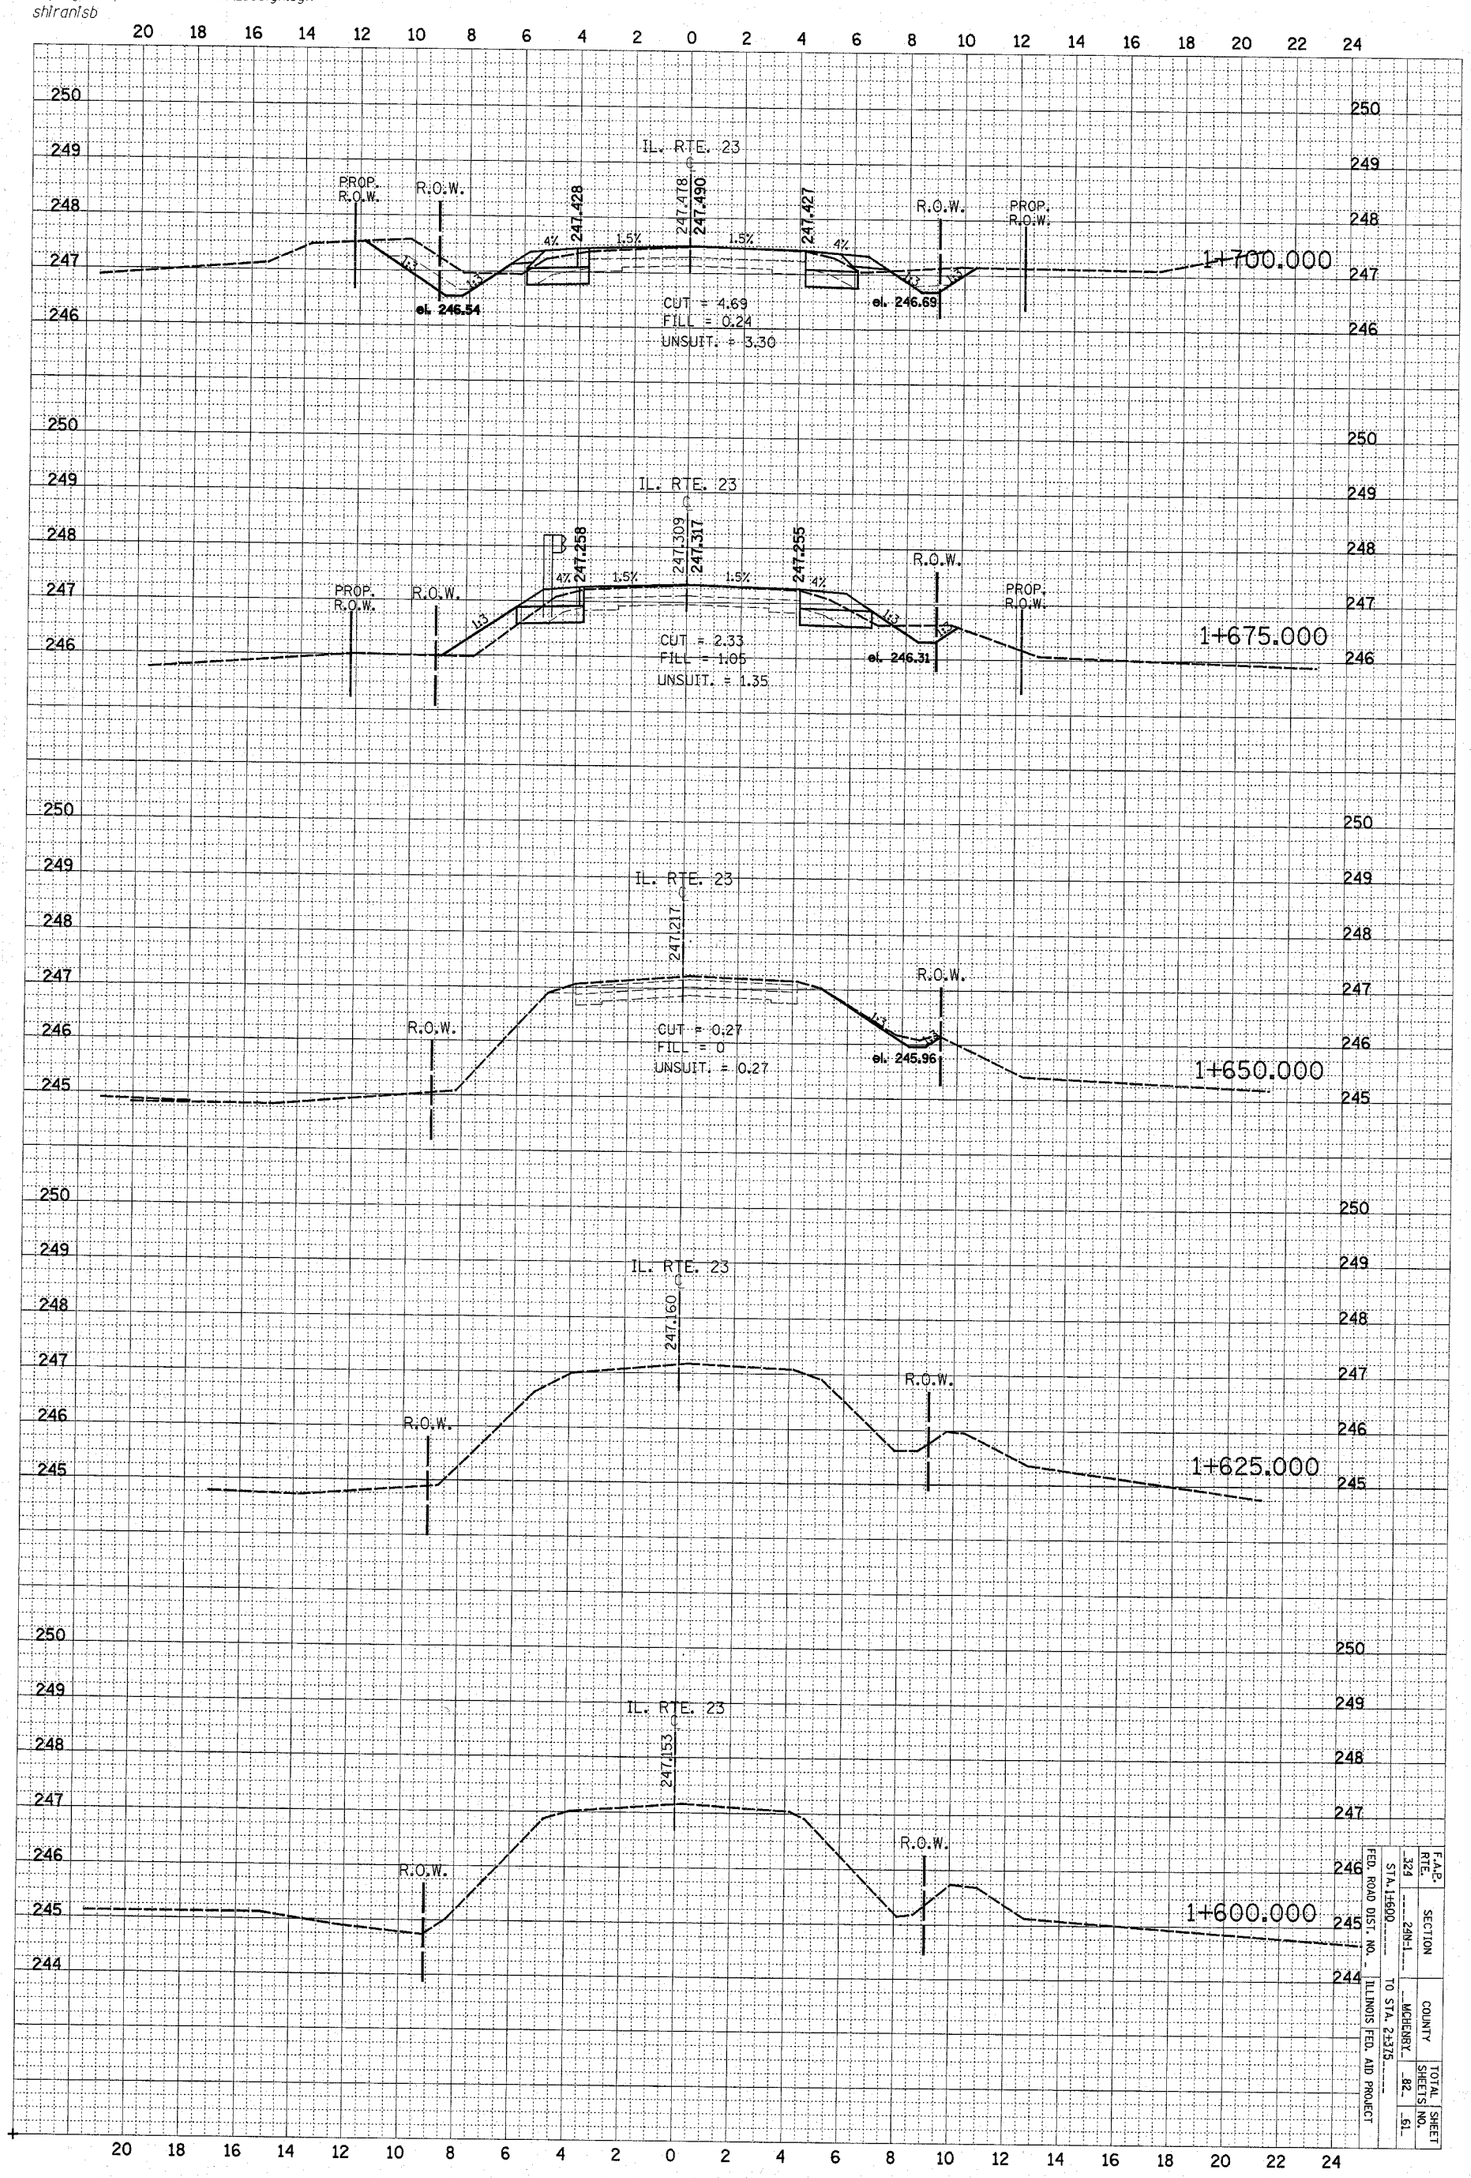

F.A.P. RTE.	SECTION	COUNTY	TOTAL SHEETS	SHEET NO.
321	2(R)-1	MCHENRY	82	51

FED. ROAD DIST. NO. - ILLINOIS FED. AID PROJECT

STA. 1+600 TO STA. 2+375