2/13/2008
c:\projects\pl36796\xs_1123_design.dgn
shiranisb

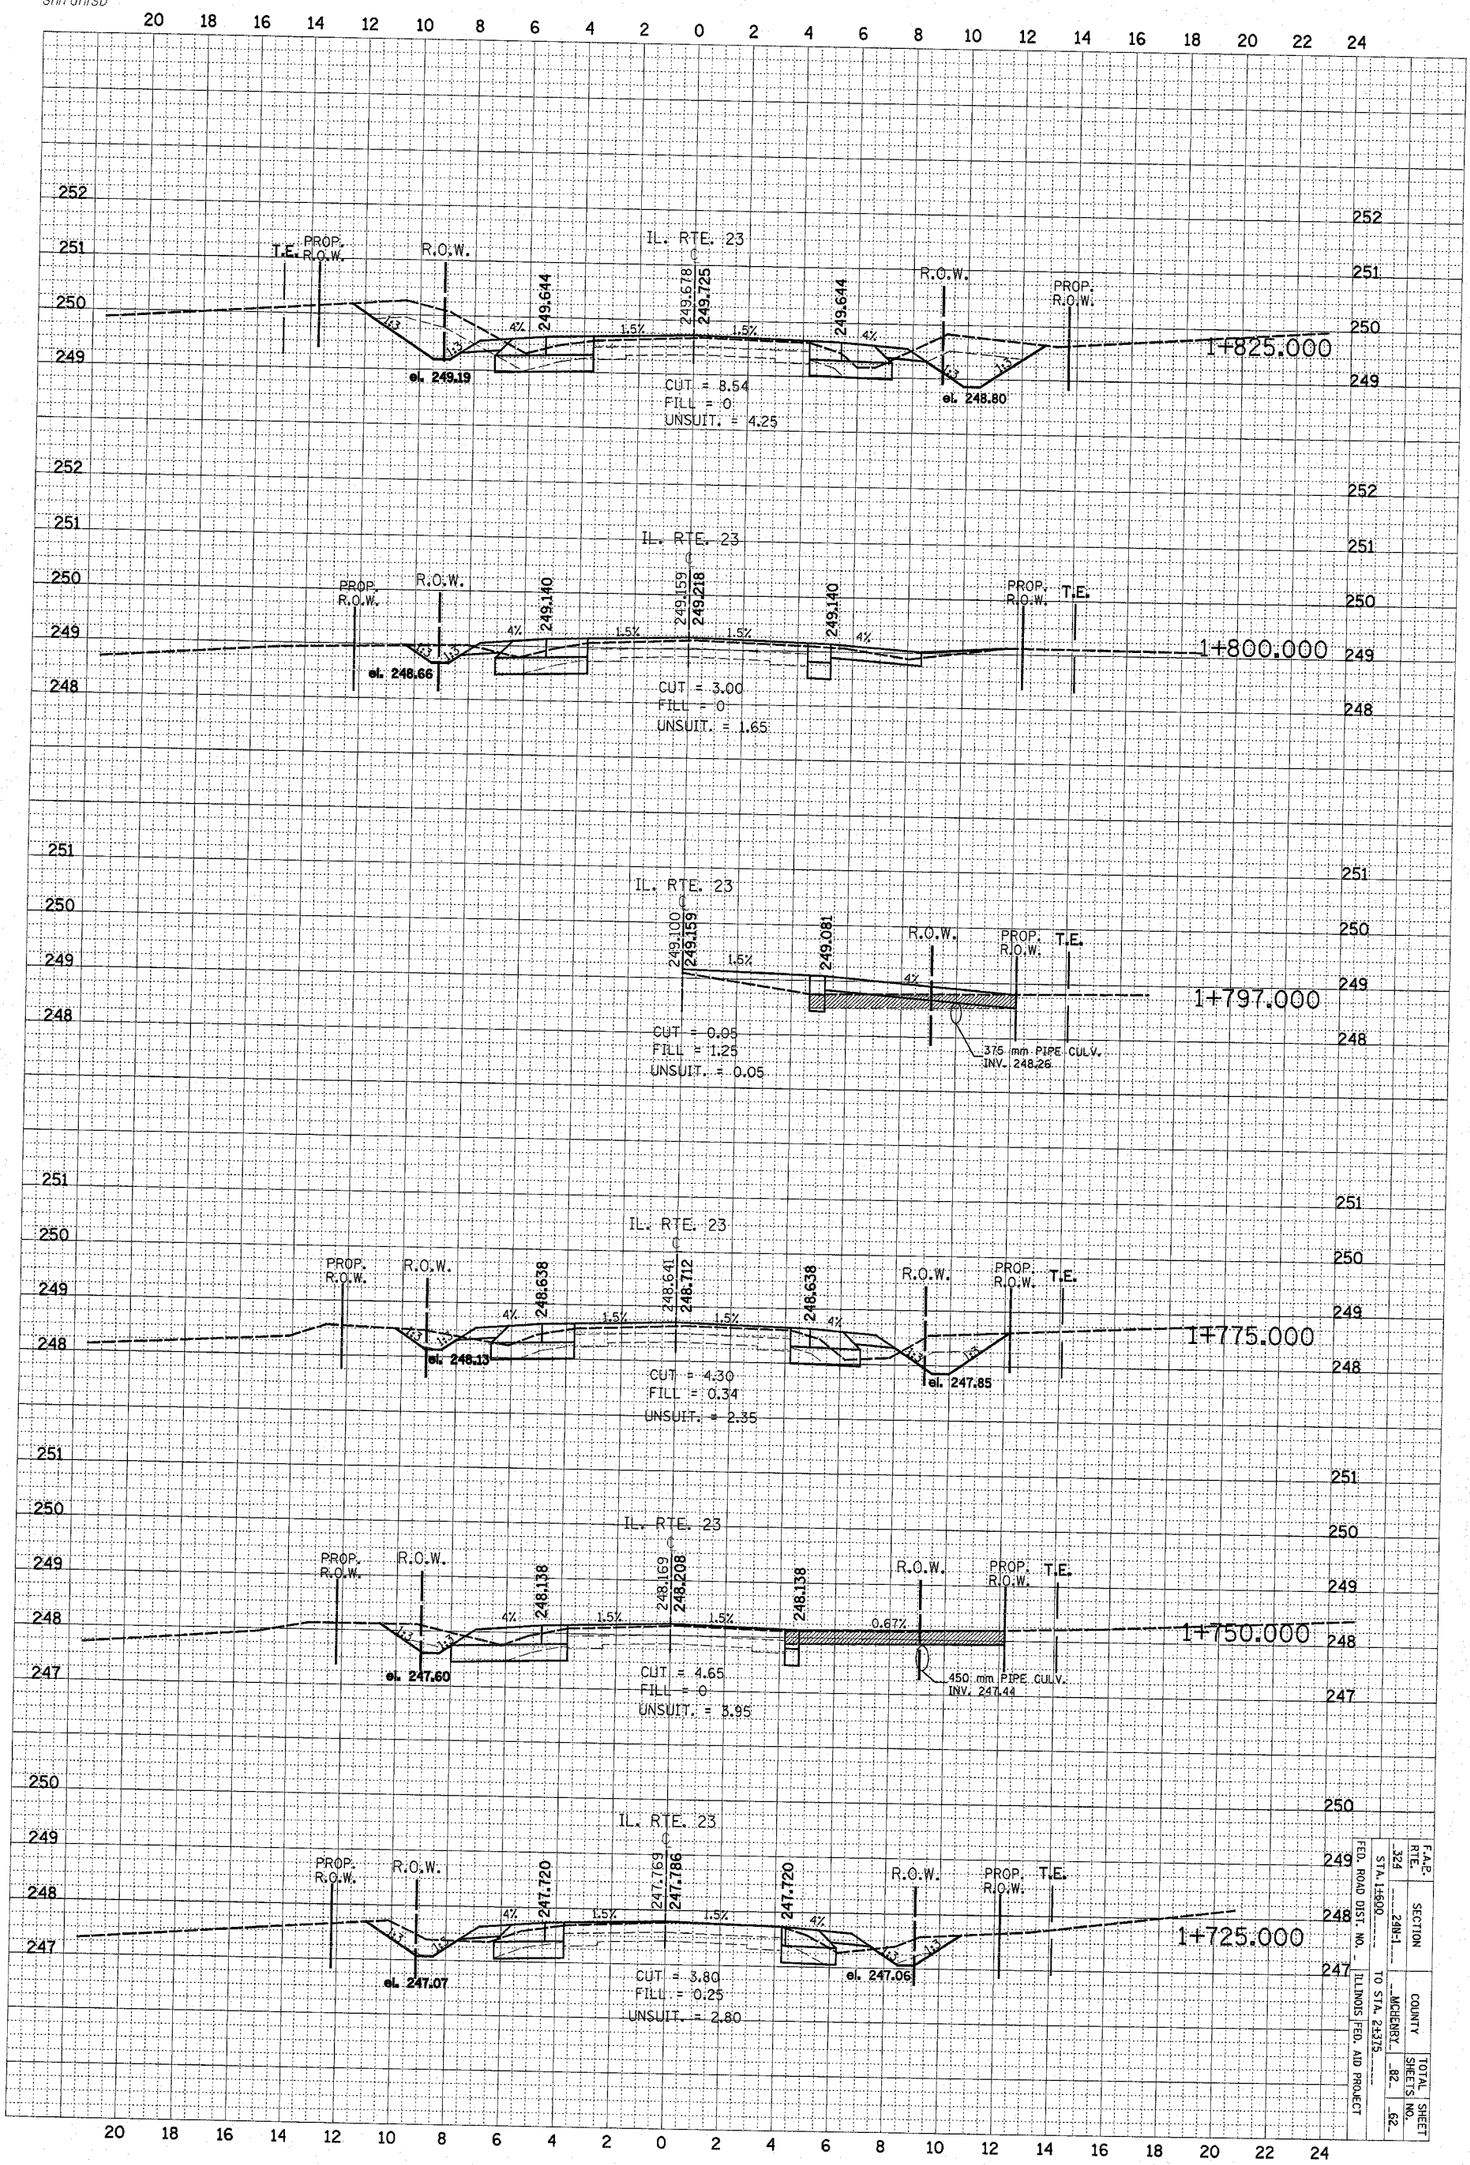

F.A.P. RTE.	SECTION	COUNTY	TOTAL SHEETS	SHEET NO.
324	248-1	MCHENRY	82	52

FED. ROAD DIST. NO. STA. 1+50.00 TO STA. 2+37.5

ILLINOIS FED. AID PROJECT