2/13/2008
c:\projects\pl36796\xs_i123_design.dgn
shiranisb

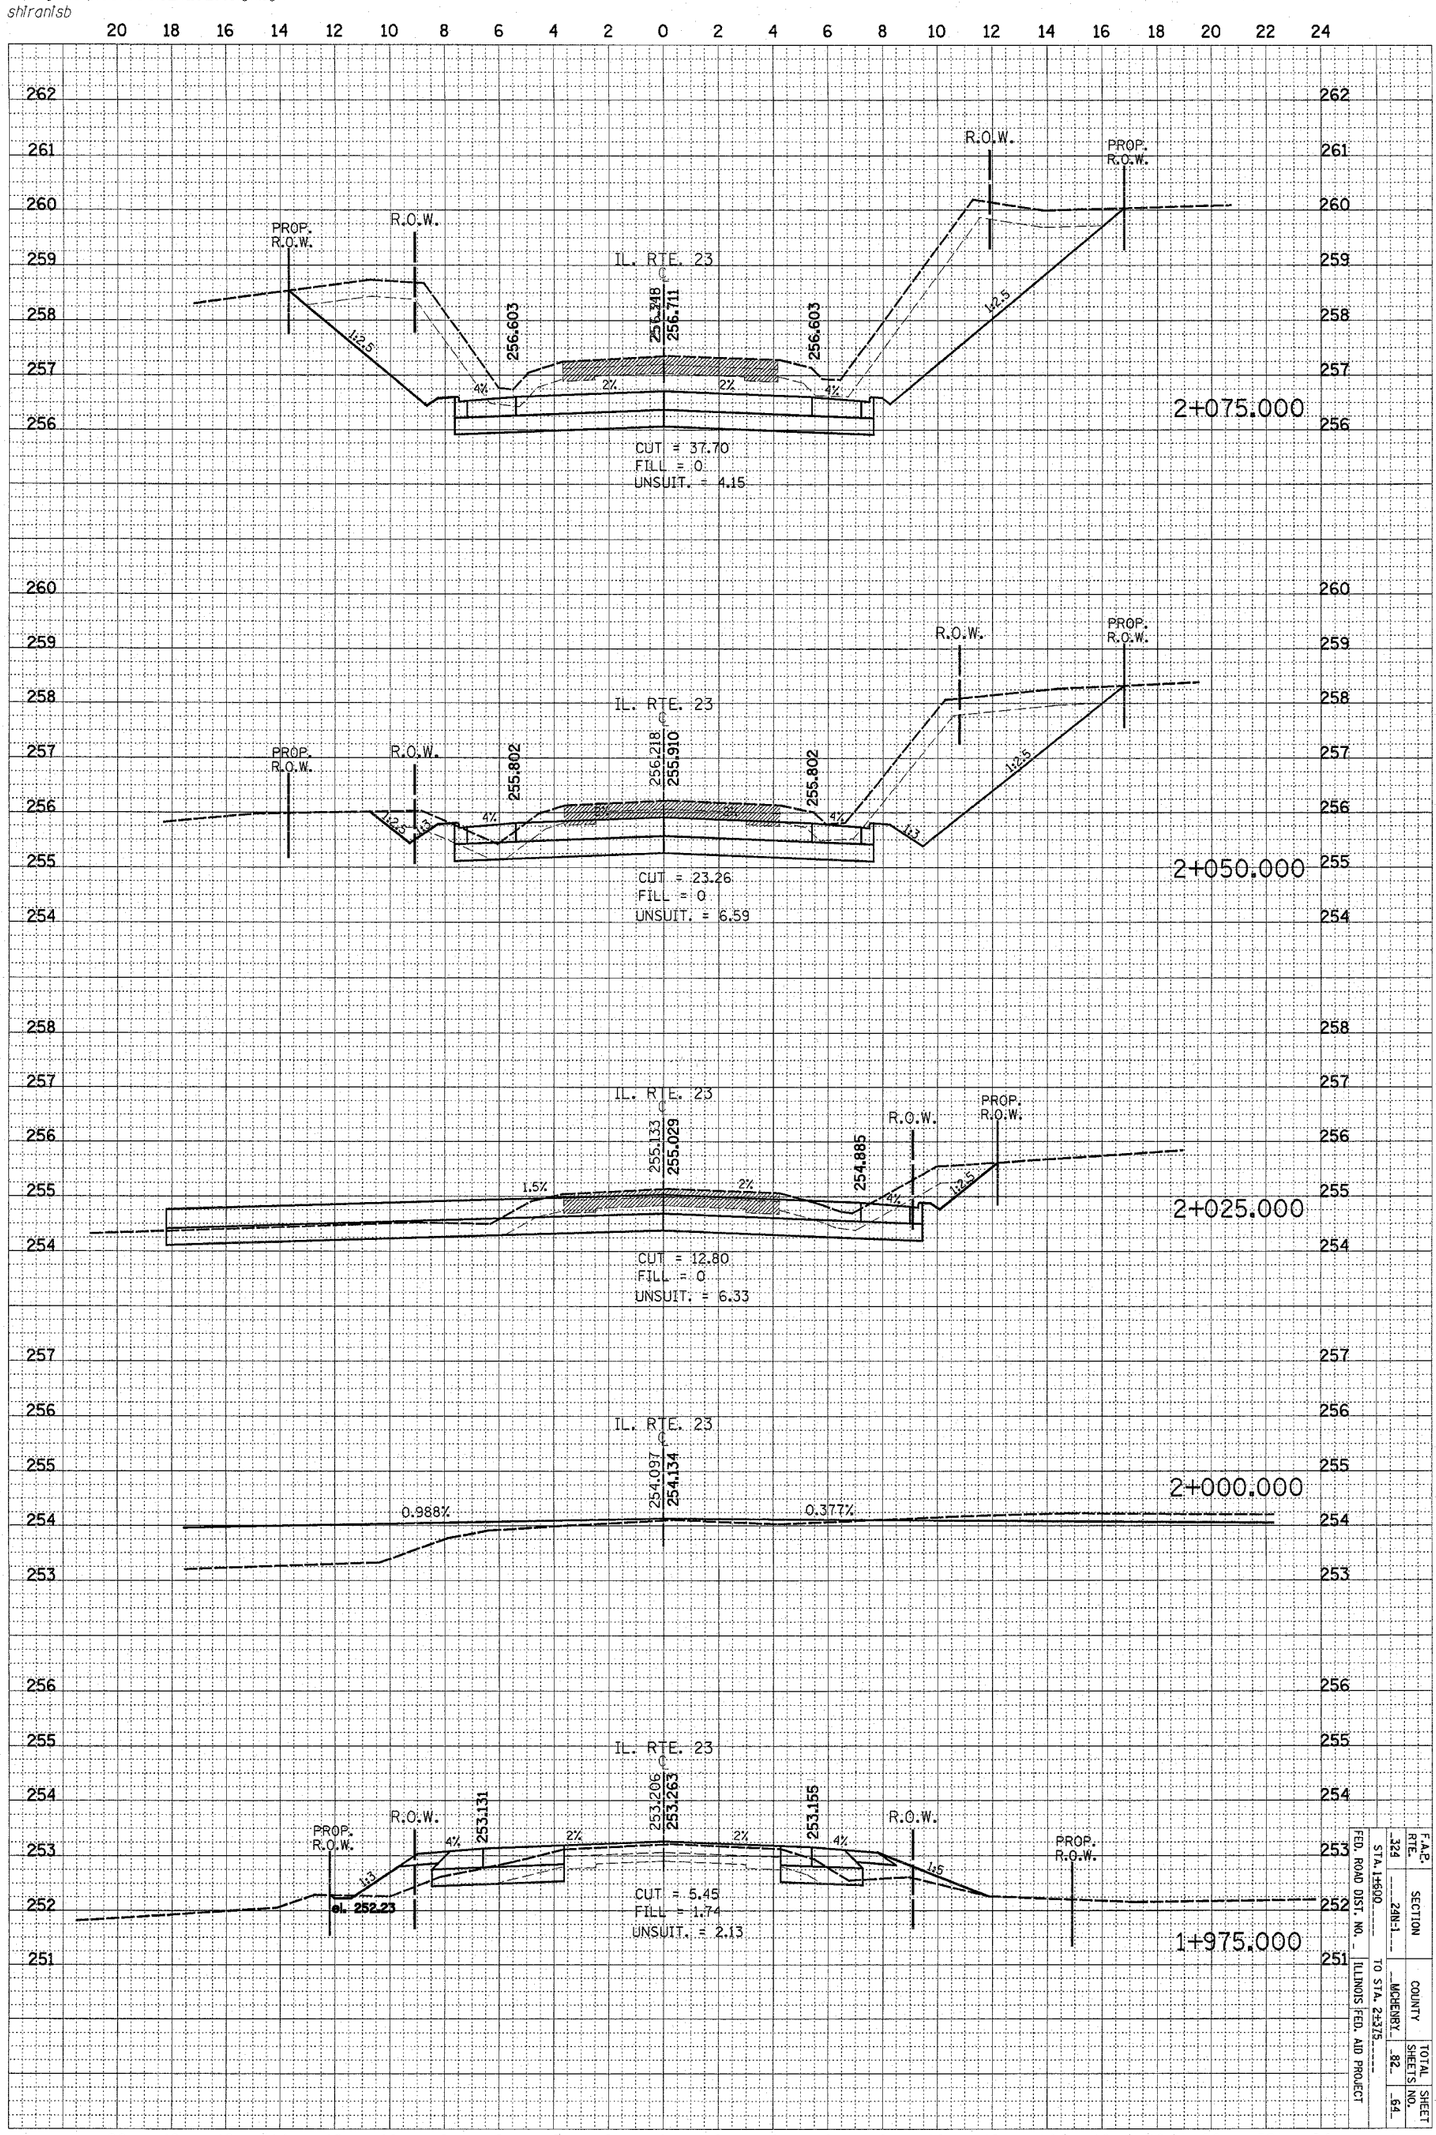

F.A.P. RTE.	SECTION	COUNTY	TOTAL SHEETS	SHEET NO.
324	24N-1	MCHENRY	82	64

STA. 1+600 TO STA. 2+375
FED. ROAD DIST. NO. ILLINOIS FED. AID PROJECT