2/13/2008
c:\projects\pl36796\xs_1123_design.dgn
shlranisb

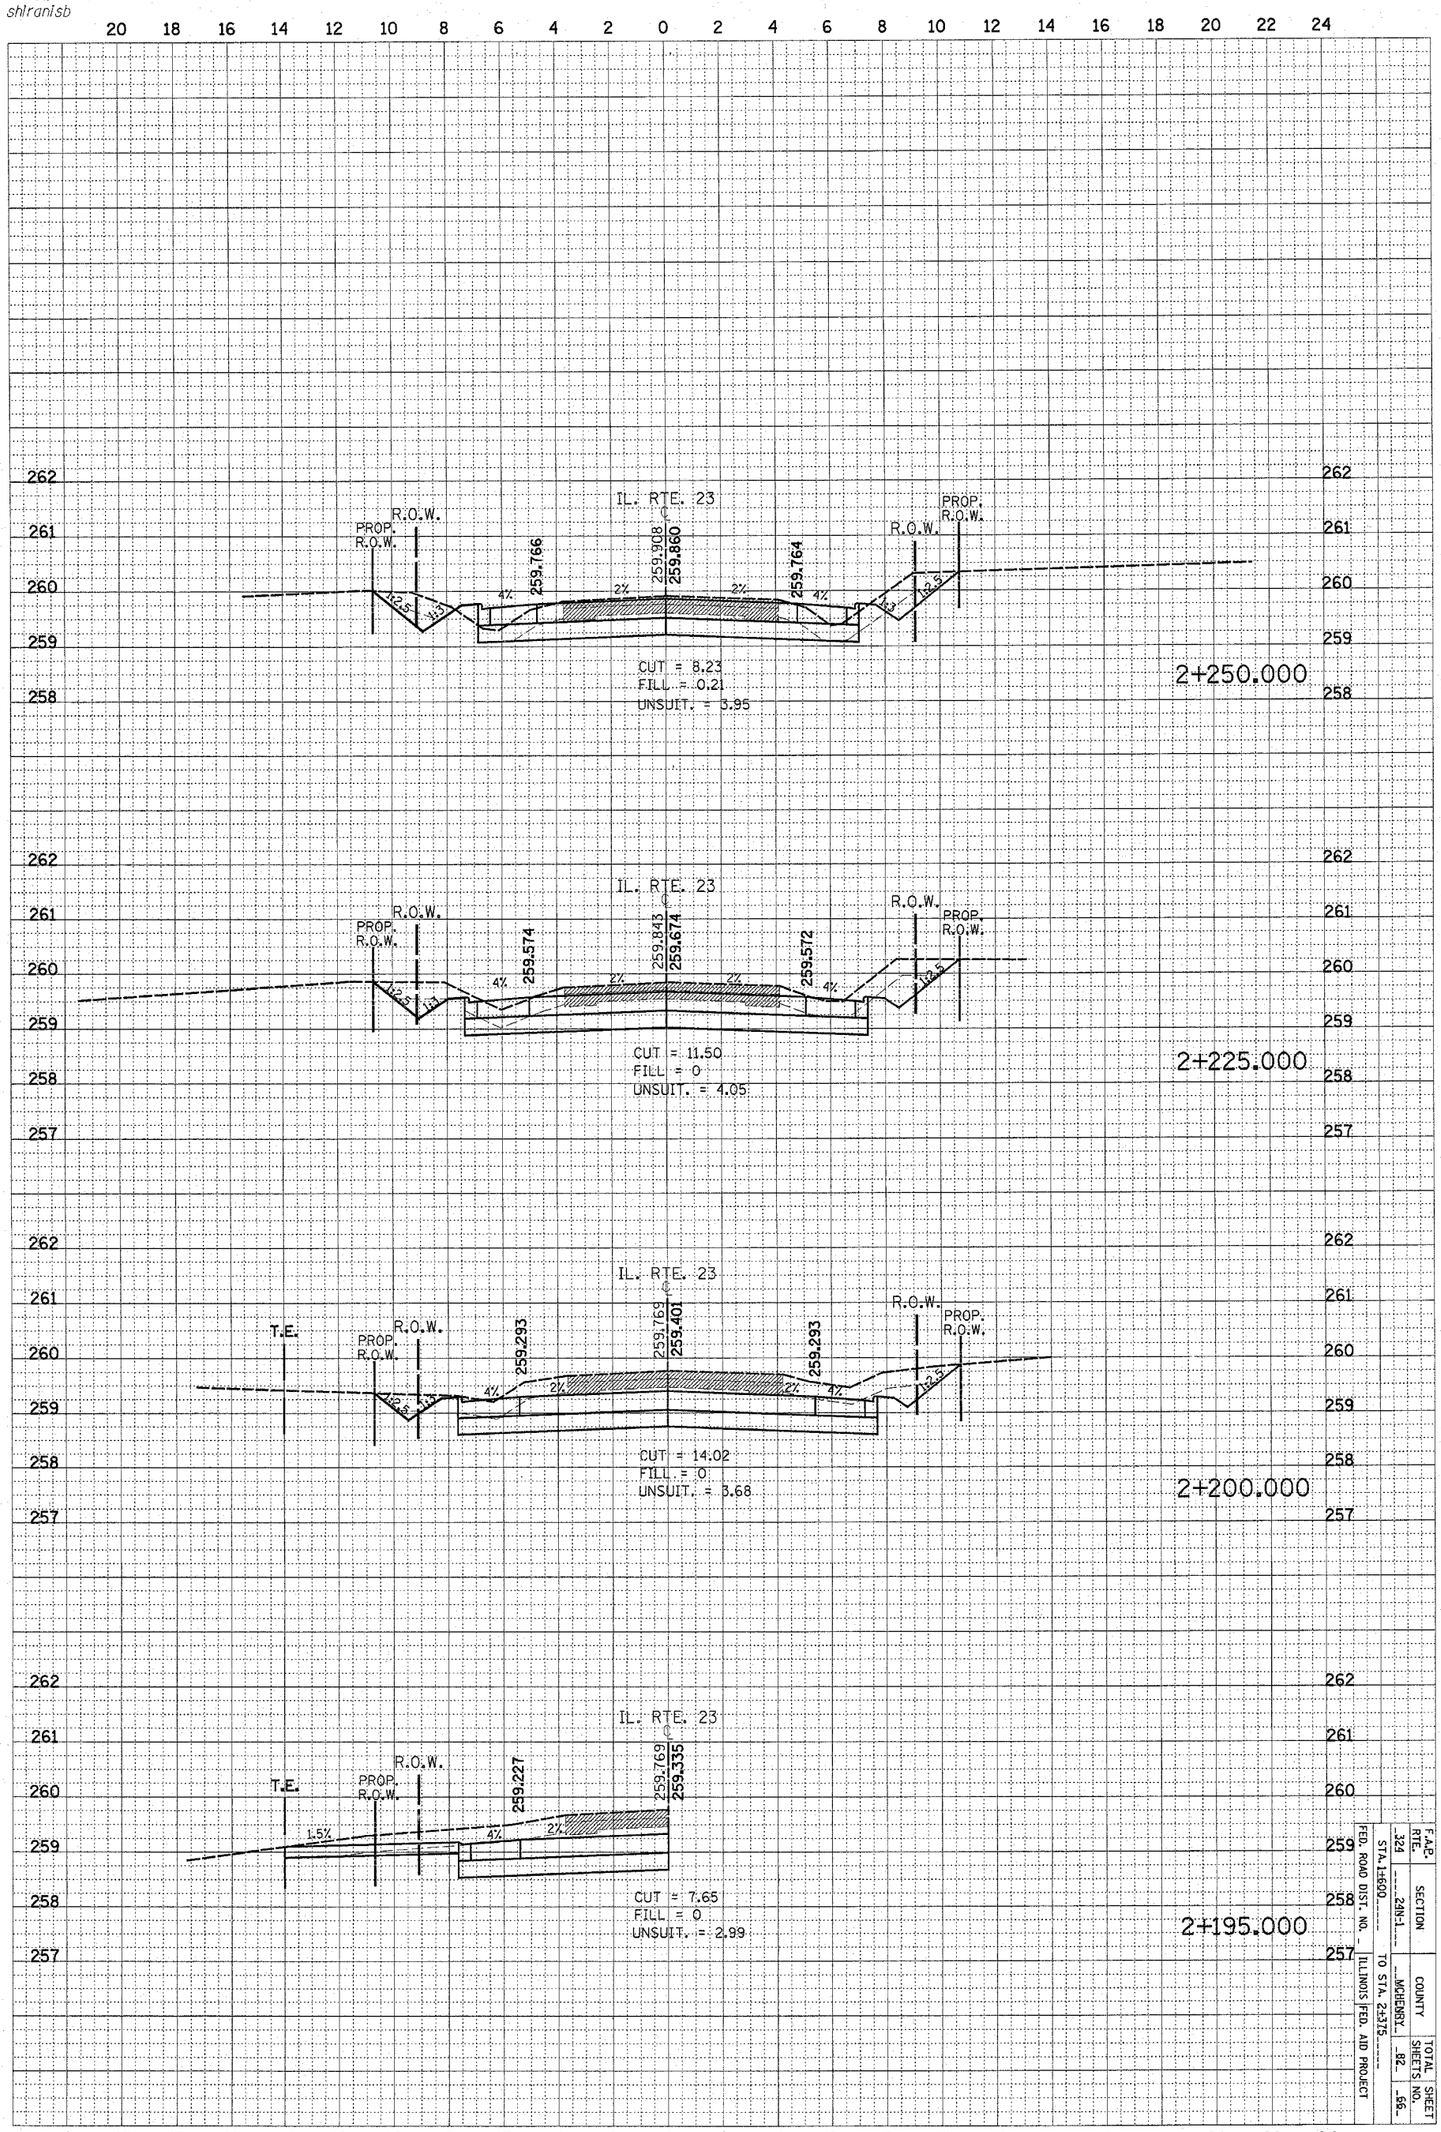


| F.A.P. RTE. | SECTION | COUNTY | TOTAL SHEETS | SHEET NO. |
|---|---|---|---|---|
| 324 | 24N-1 | MCHENRY | 82 | 66 |
| STA. 1+600 | | TO STA. 2+375 | | |

FED. ROAD DIST. NO. | ILLINOIS | FED. AID PROJECT