2/13/2008
c:\projects\pl36796\xs_1123_design.dgn
shtranlsb

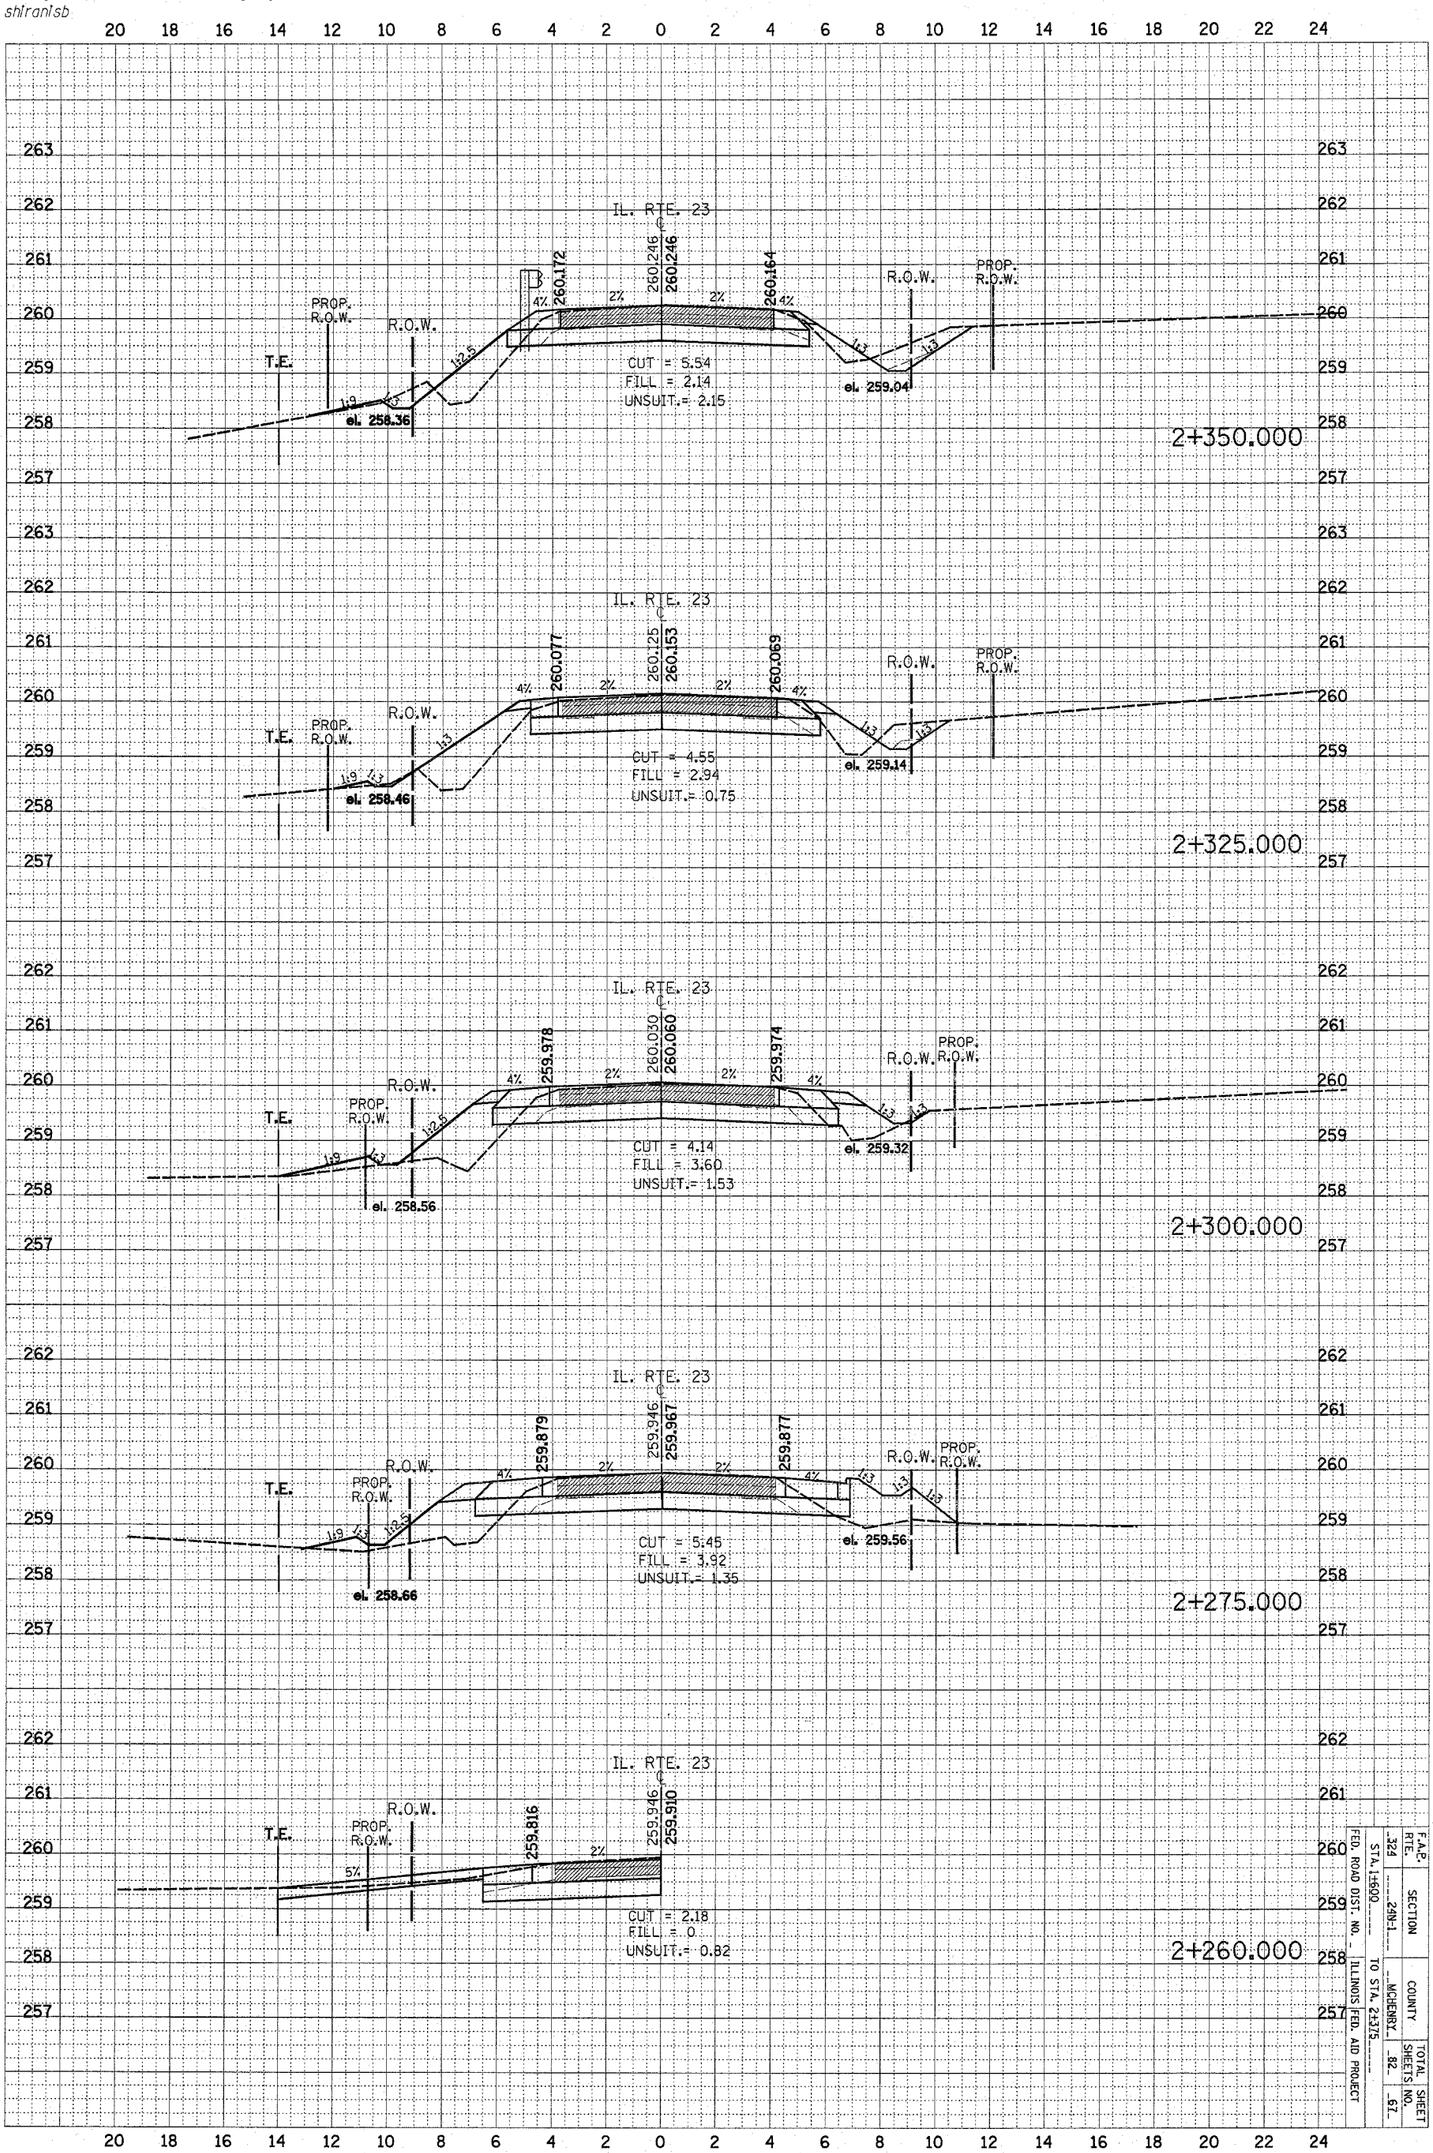


| F.A.P. RTE. | SECTION | COUNTY | TOTAL SHEETS | SHEET NO. |
|---|---|---|---|---|
| 324 | 29N-1 | MCHENRY | 82 | 57 |

FED. ROAD DIST. NO. _____ ILLINOIS FED. AID PROJECT

STA. 1+600 TO STA. 2+375