2/13/2008
c:\projects\pl36796\xs_prlv_cc_design.dgn
shlranlsb

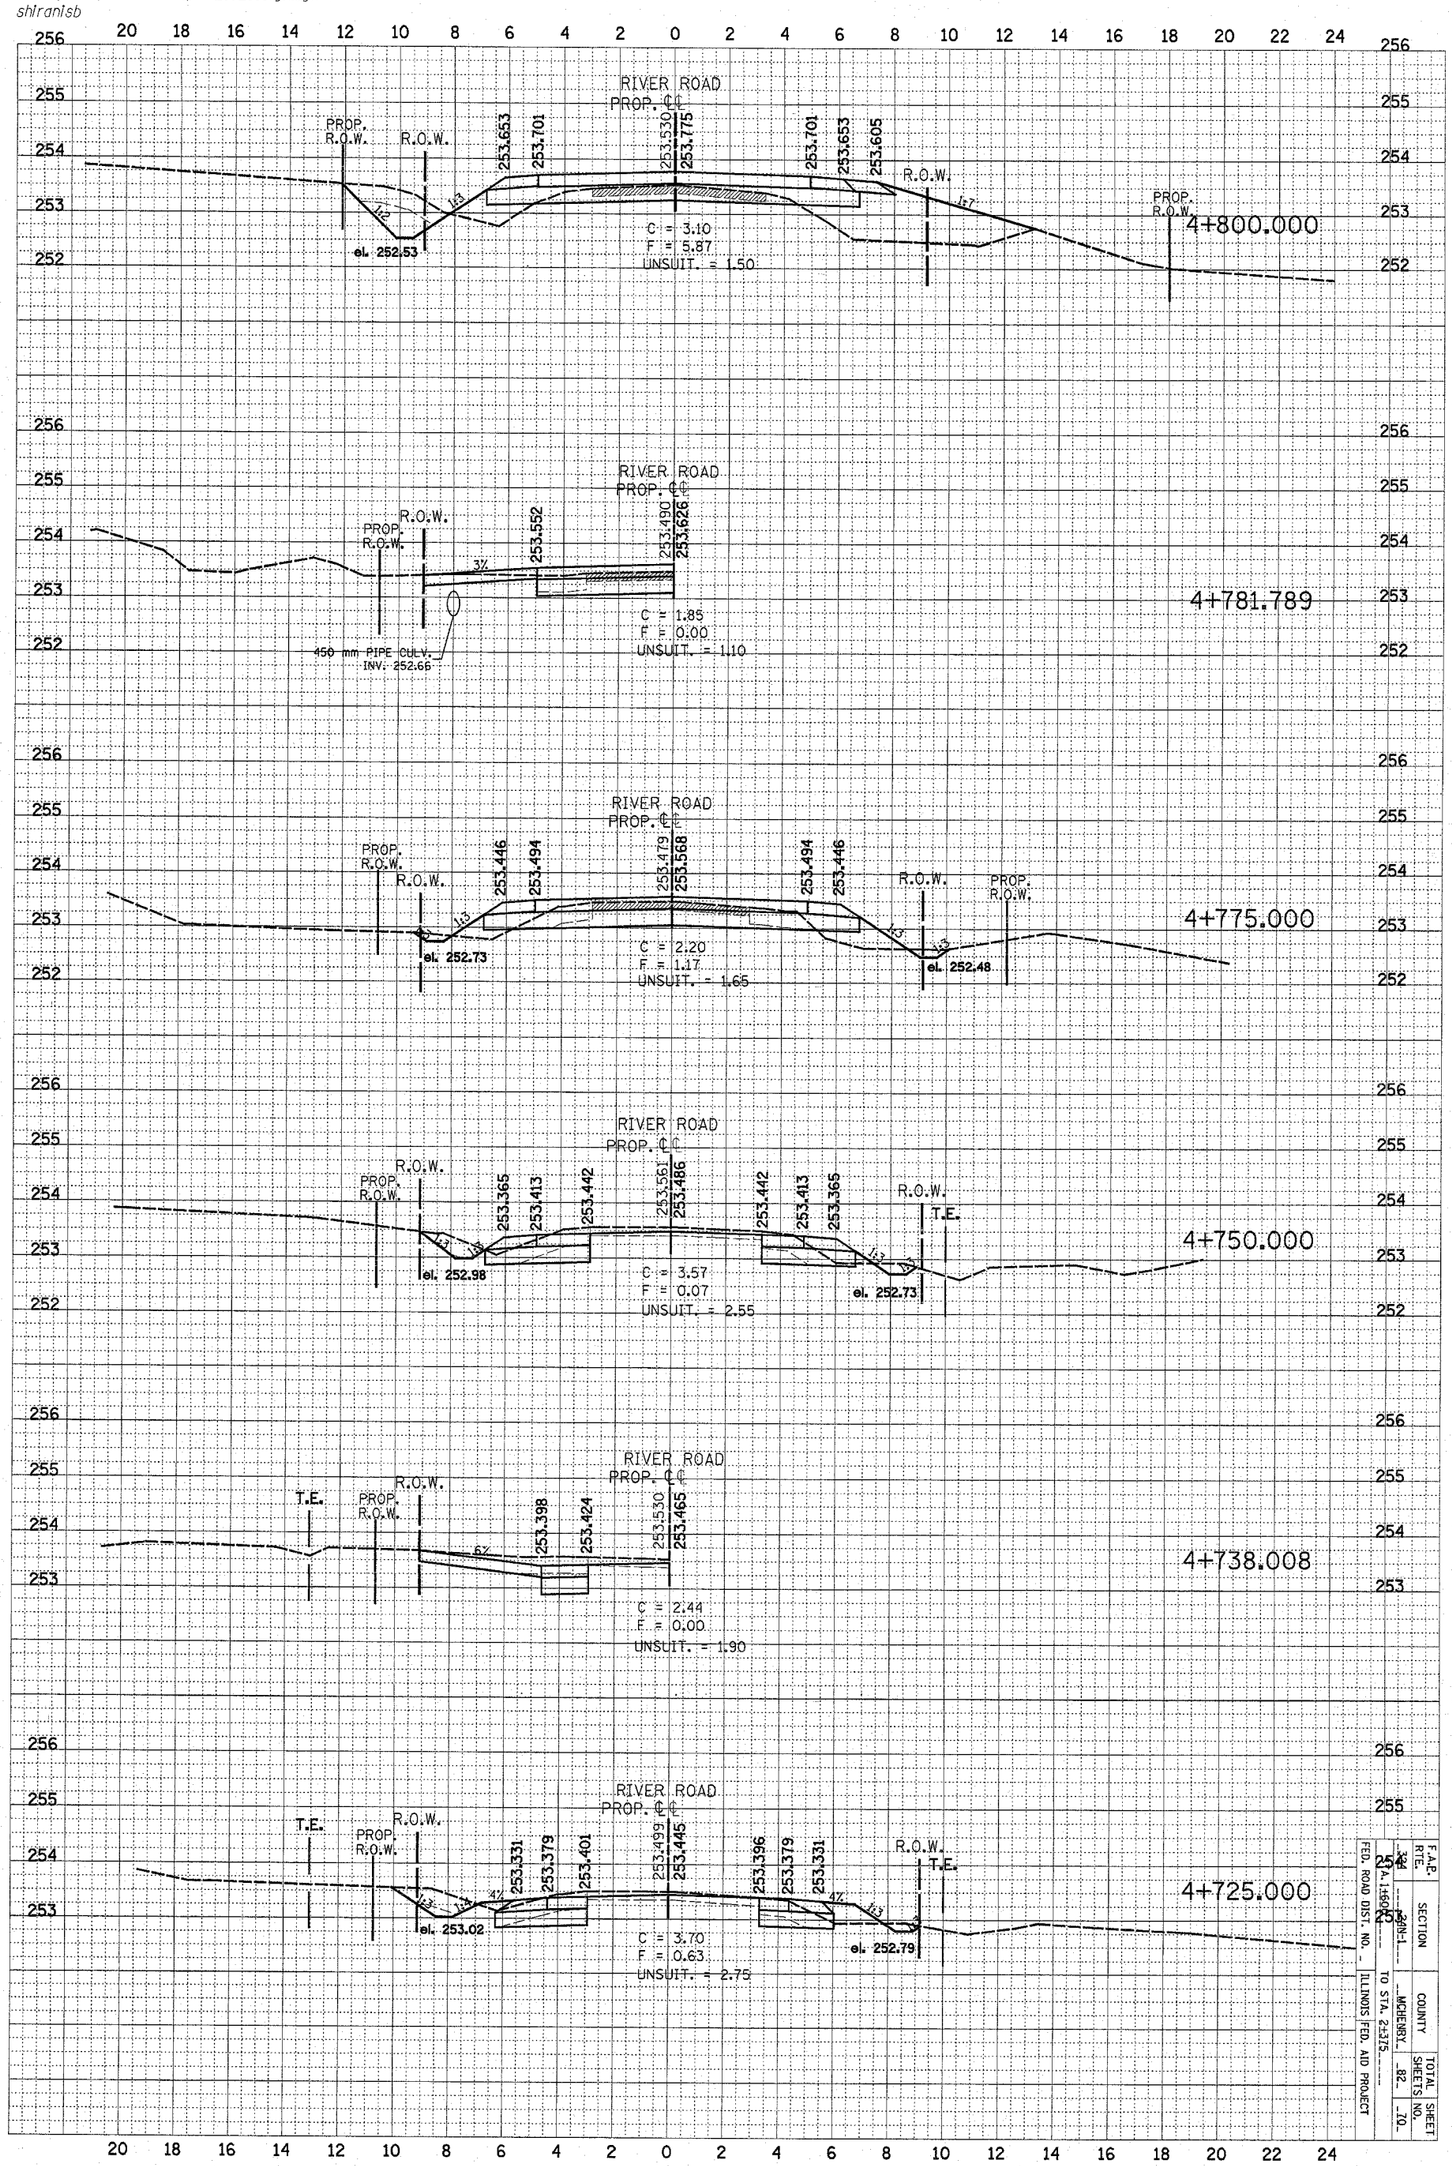

F.A.S. RTE.	SECTION	COUNTY	TOTAL SHEETS	SHEET NO.
FED. ROAD DIST. NO.	ILLINOIS FED. AID PROJECT			
14	(BR-1)	MCHENRY	82	10
STA. 1+60	TO STA. 2+375			