2/13/2008
c:\projects\pl36796\xs_priv_cc_design.dgn
shiranlsb

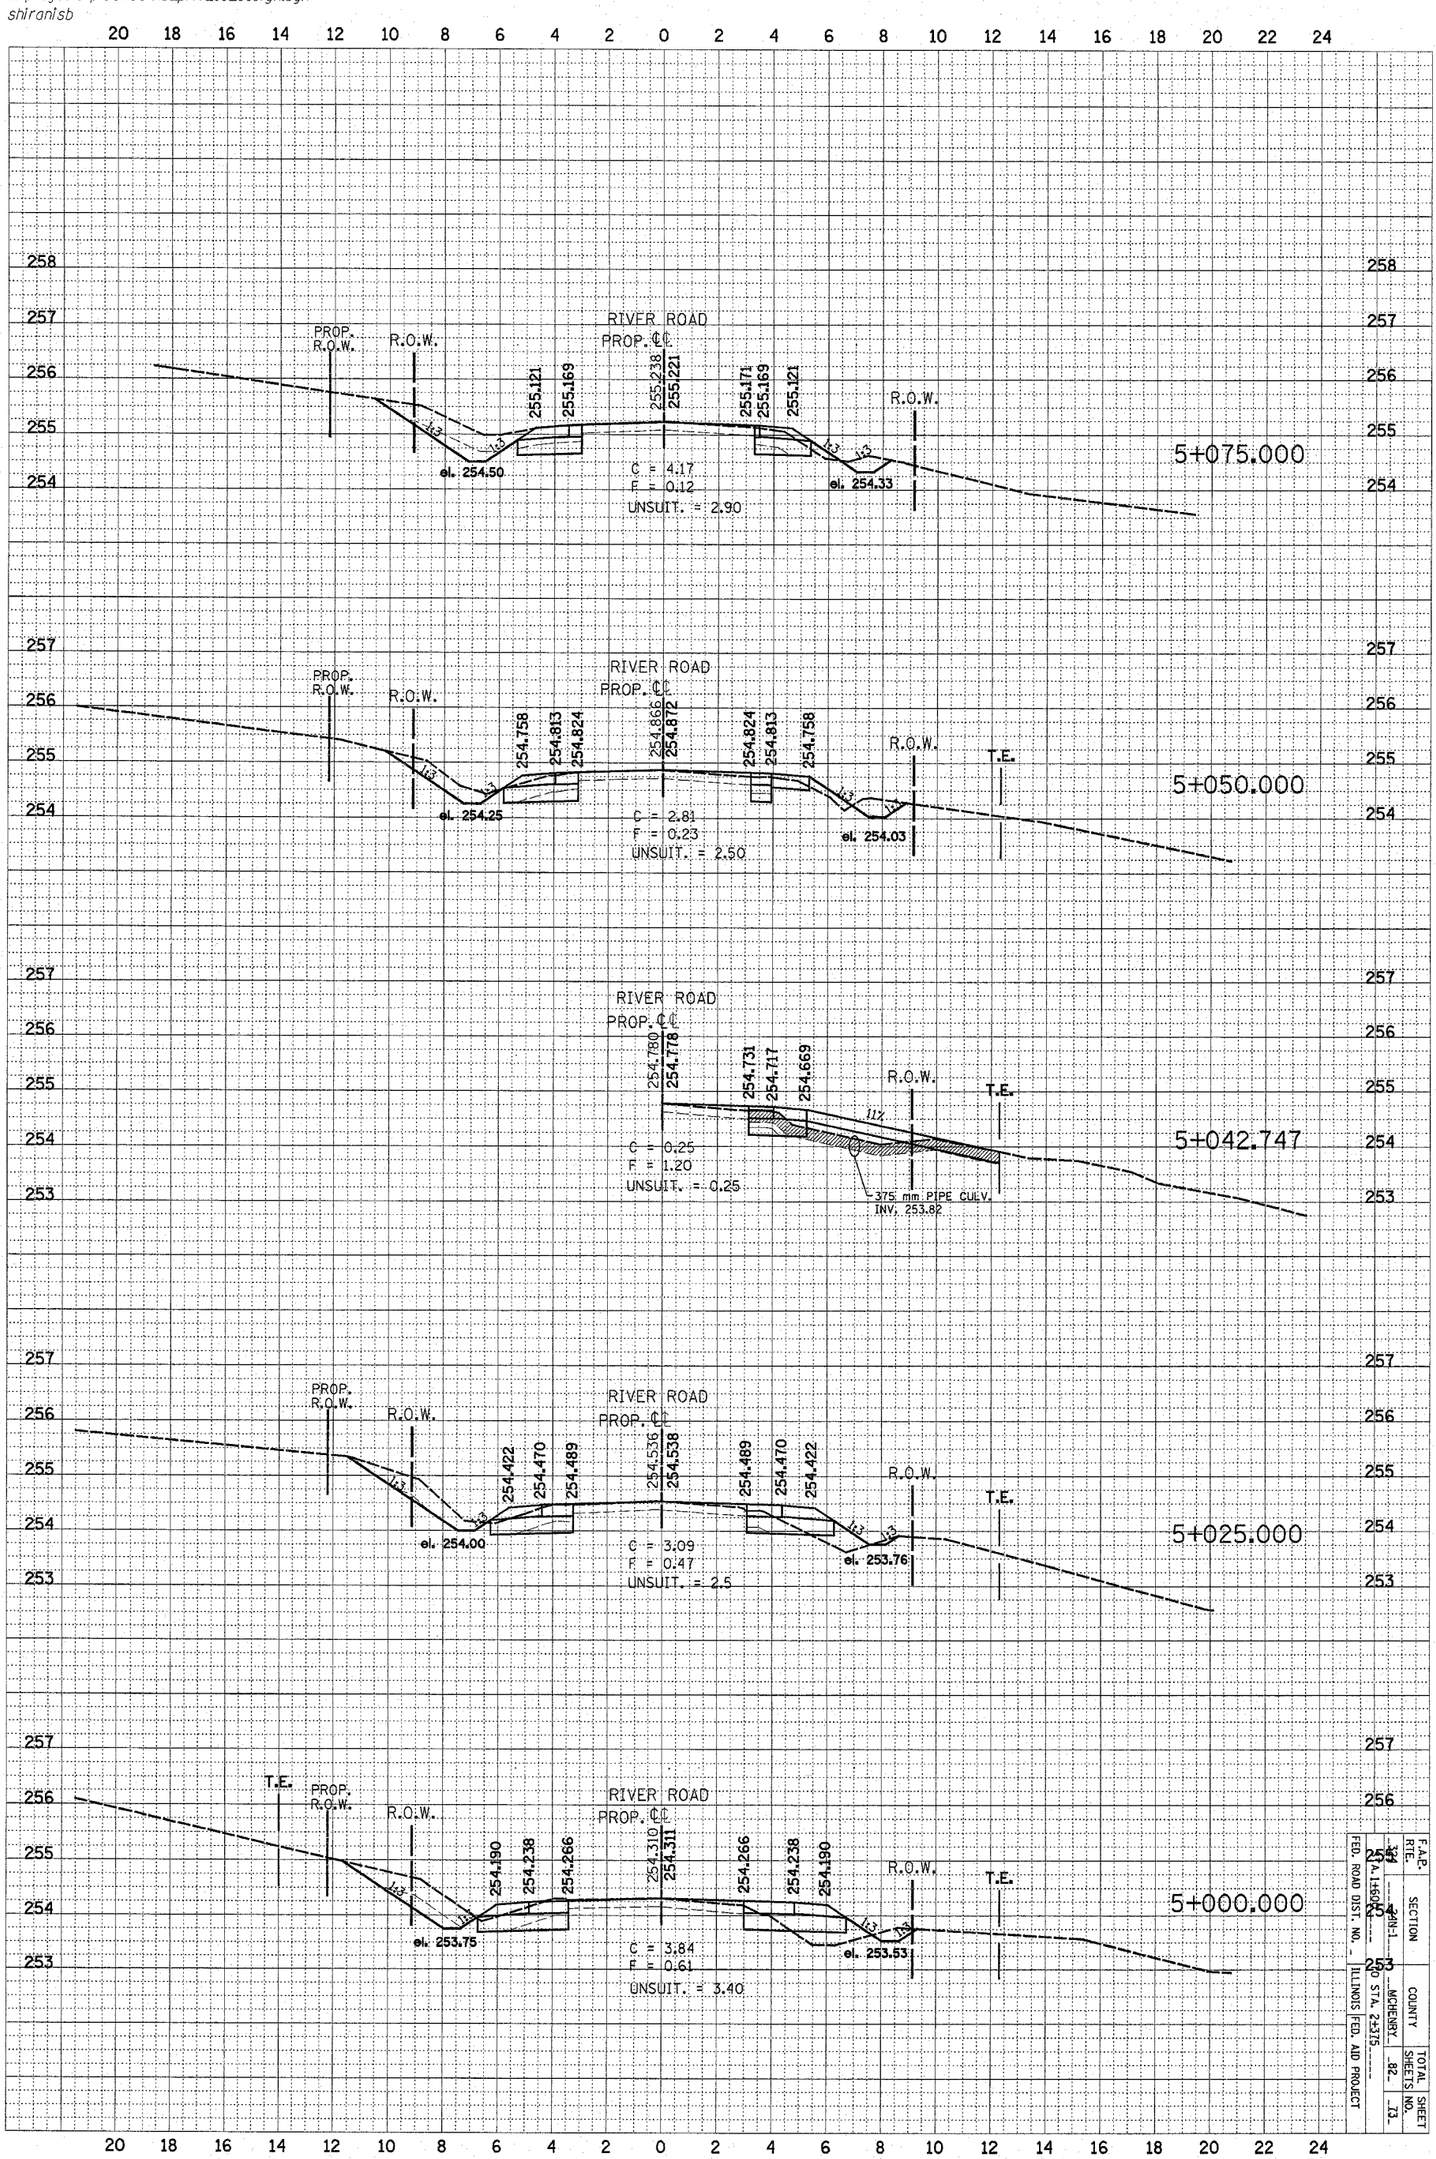


| F.A.P. RTE. | SECTION | COUNTY | TOTAL SHEETS | SHEET NO. |
|---|---|---|---|---|
| 34 | (2)N-1 | MCHENRY | 82 | 73 |

FED. ROAD DIST. NO. 2 ILLINOIS FED. AID PROJECT

STA. 2+375