2/13/2008
c:\projects\pl36796\xs_priv_cc_design.dgn
shiranisb

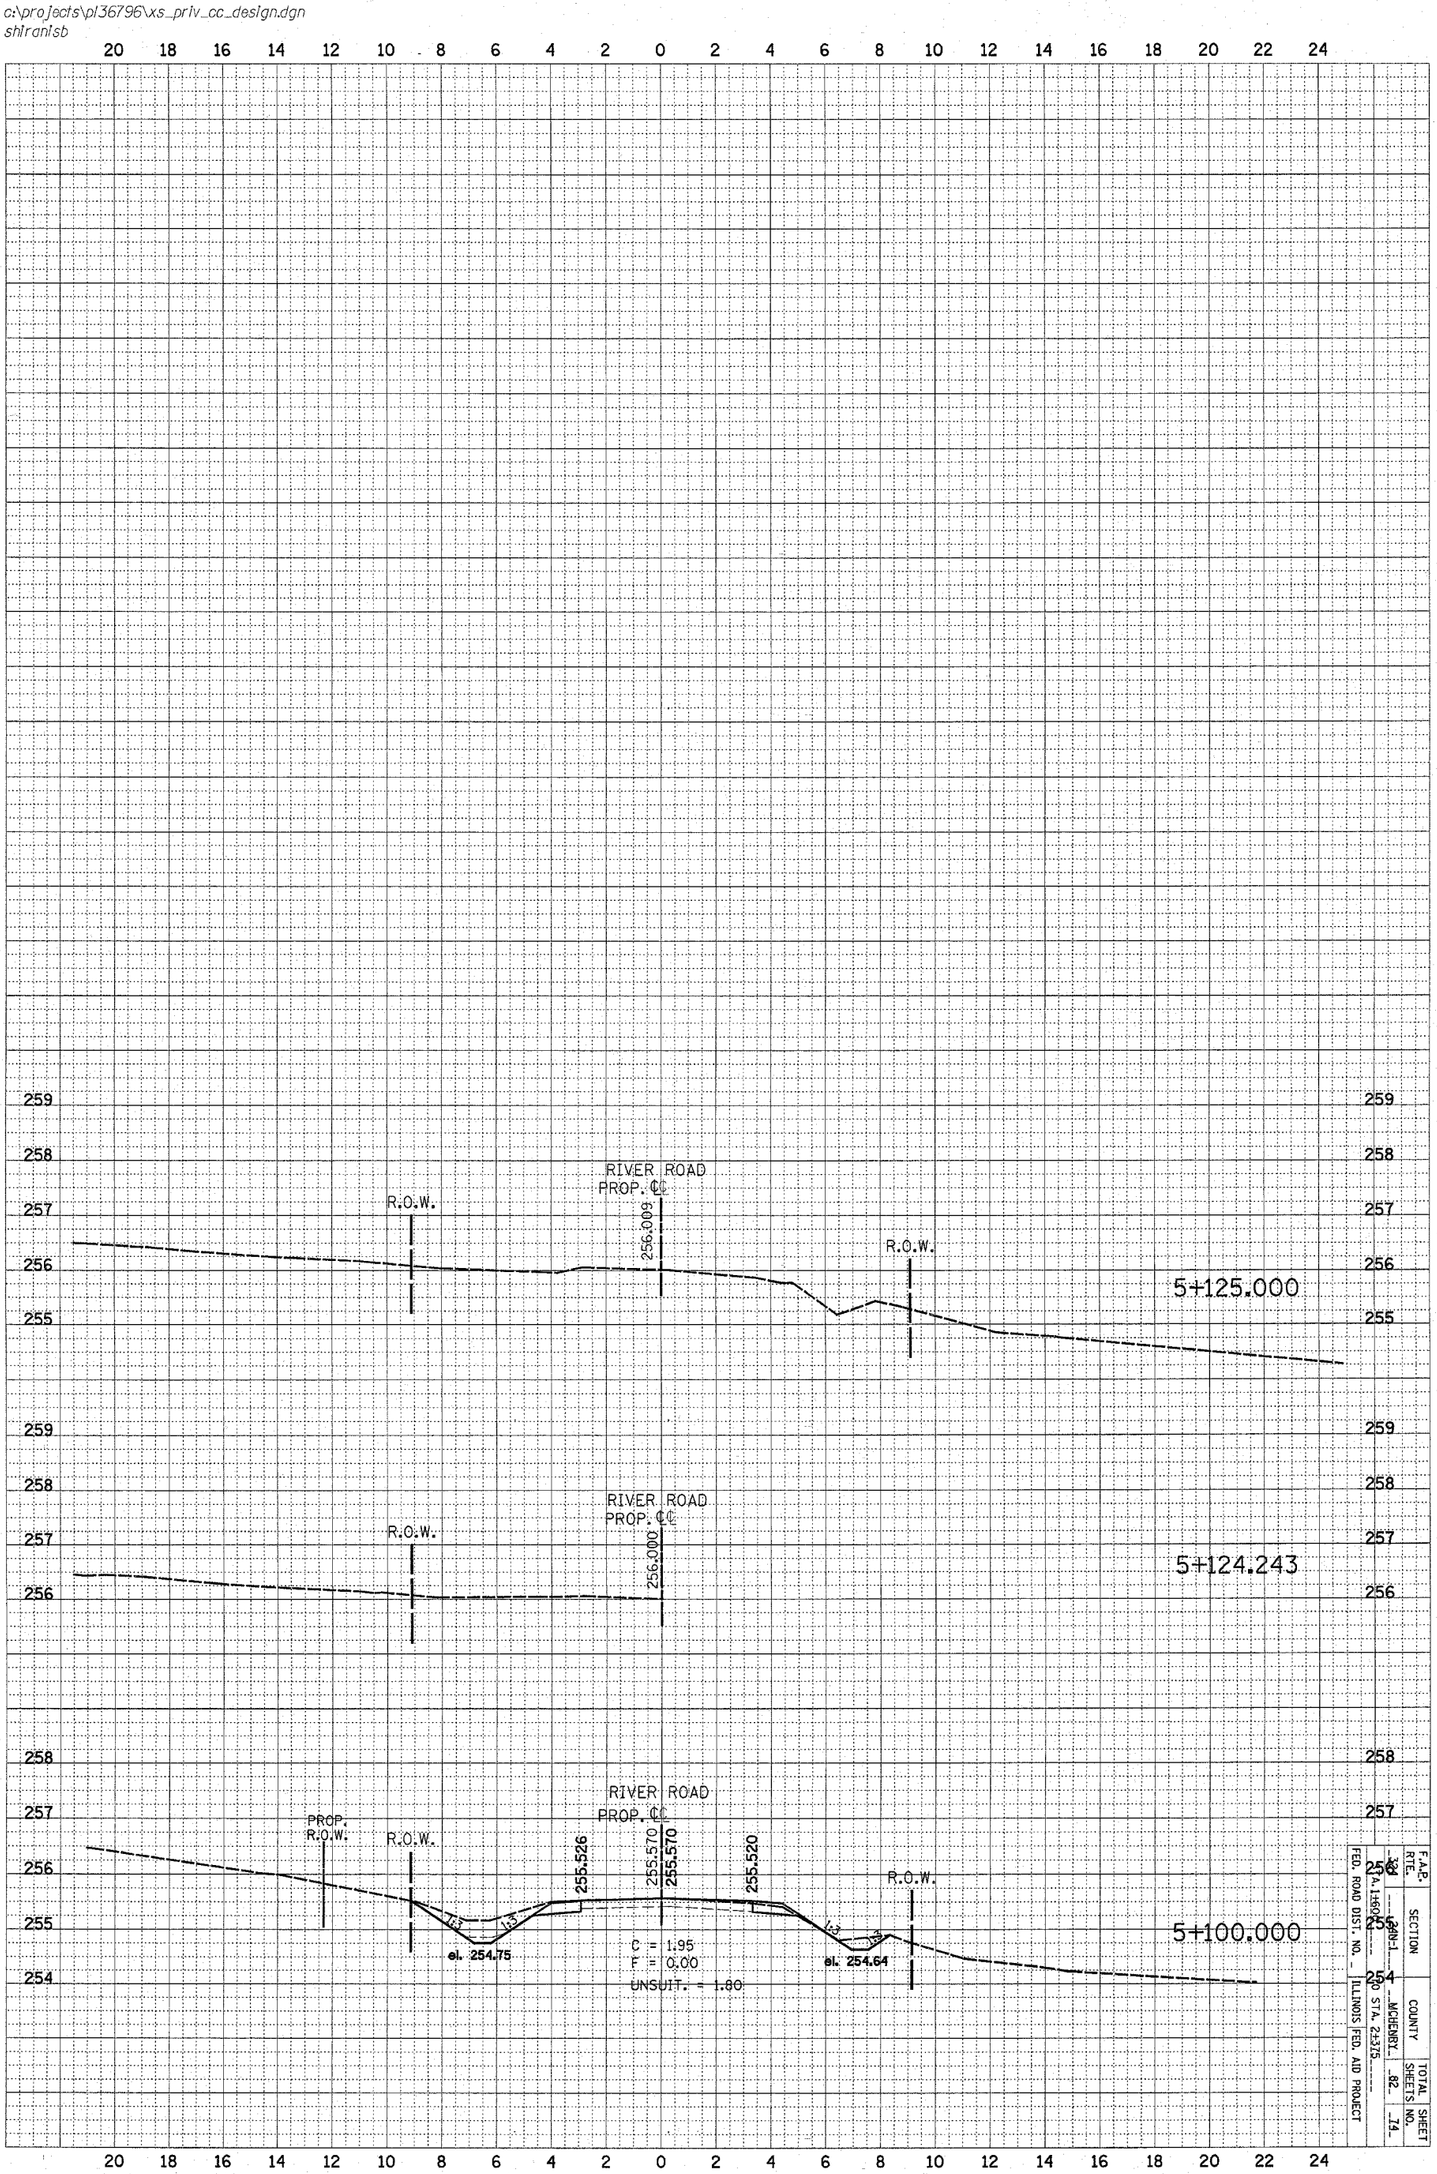

F.A.P. RTE.	SECTION	COUNTY	TOTAL SHEETS	SHEET NO.
24	24N-1	MCHENRY	82	74
STA. 1+60		NO STA. 2+375		
FED. ROAD DIST. NO.	ILLINOIS	FED. AID PROJECT		