2/13/2008
c:\projects\pl36796\xs_1123_design.dgn
shiranlsb

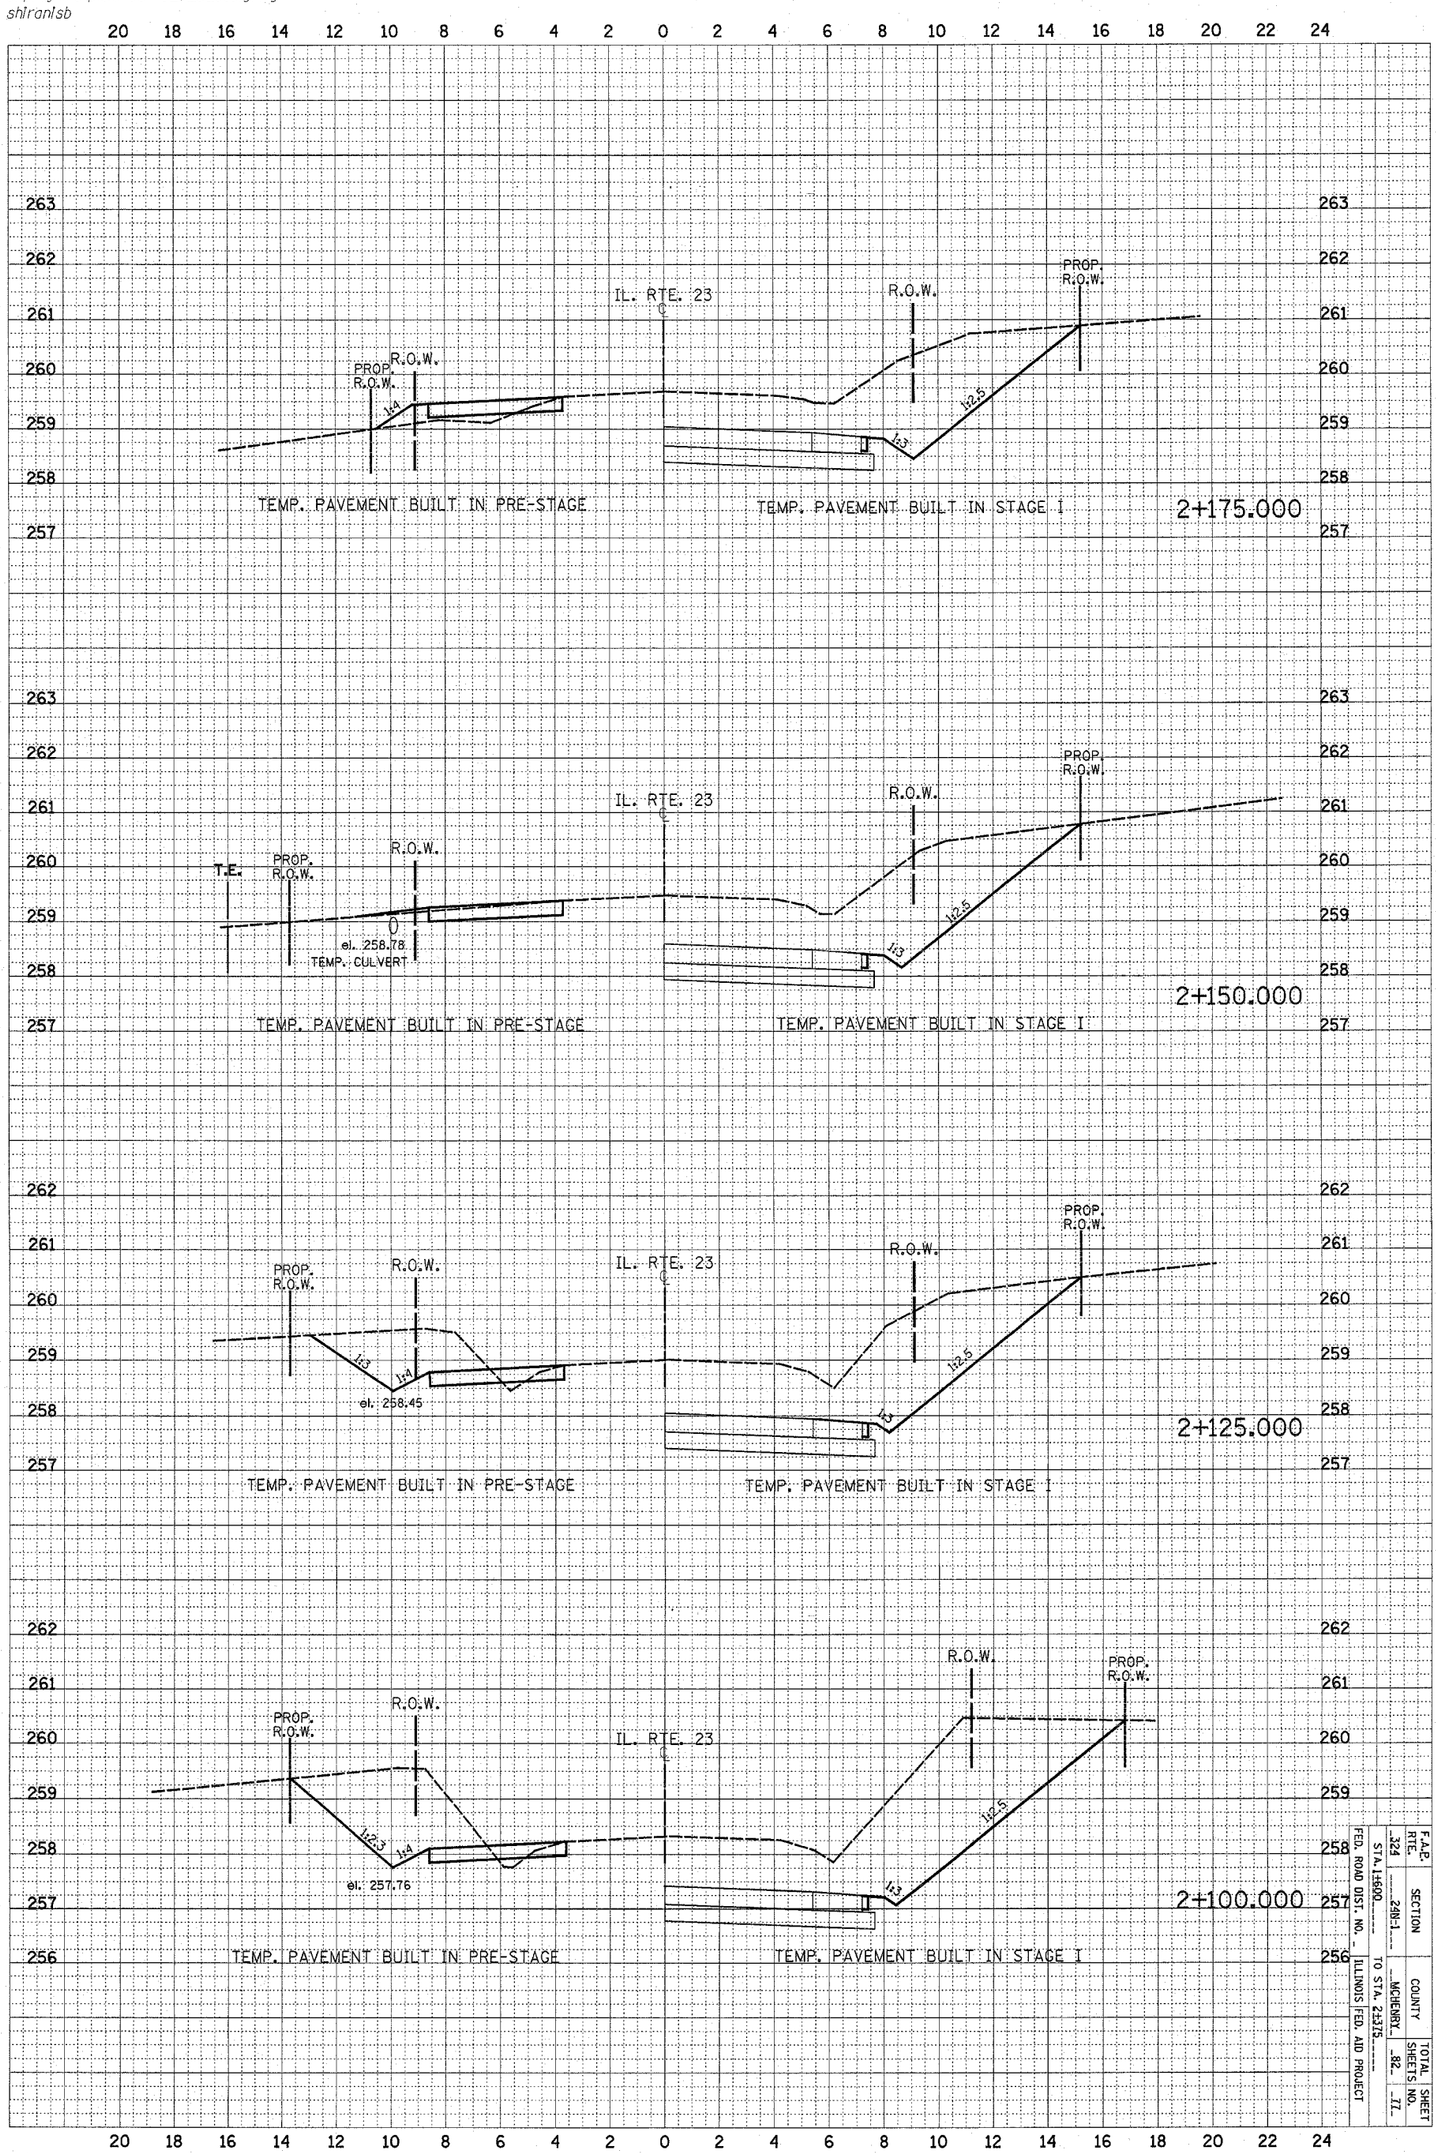

F.A.P. RTE.	SECTION	COUNTY	TOTAL SHEETS	SHEET NO.
324	249-1	MCHENRY	82	77

STA. 13600 TO STA. 24375
FED. ROAD DIST. NO. ILLINOIS FED. AID PROJECT