2/13/2008
c:\projects\pl36796\xs_1123_design.dgn
shiranisb

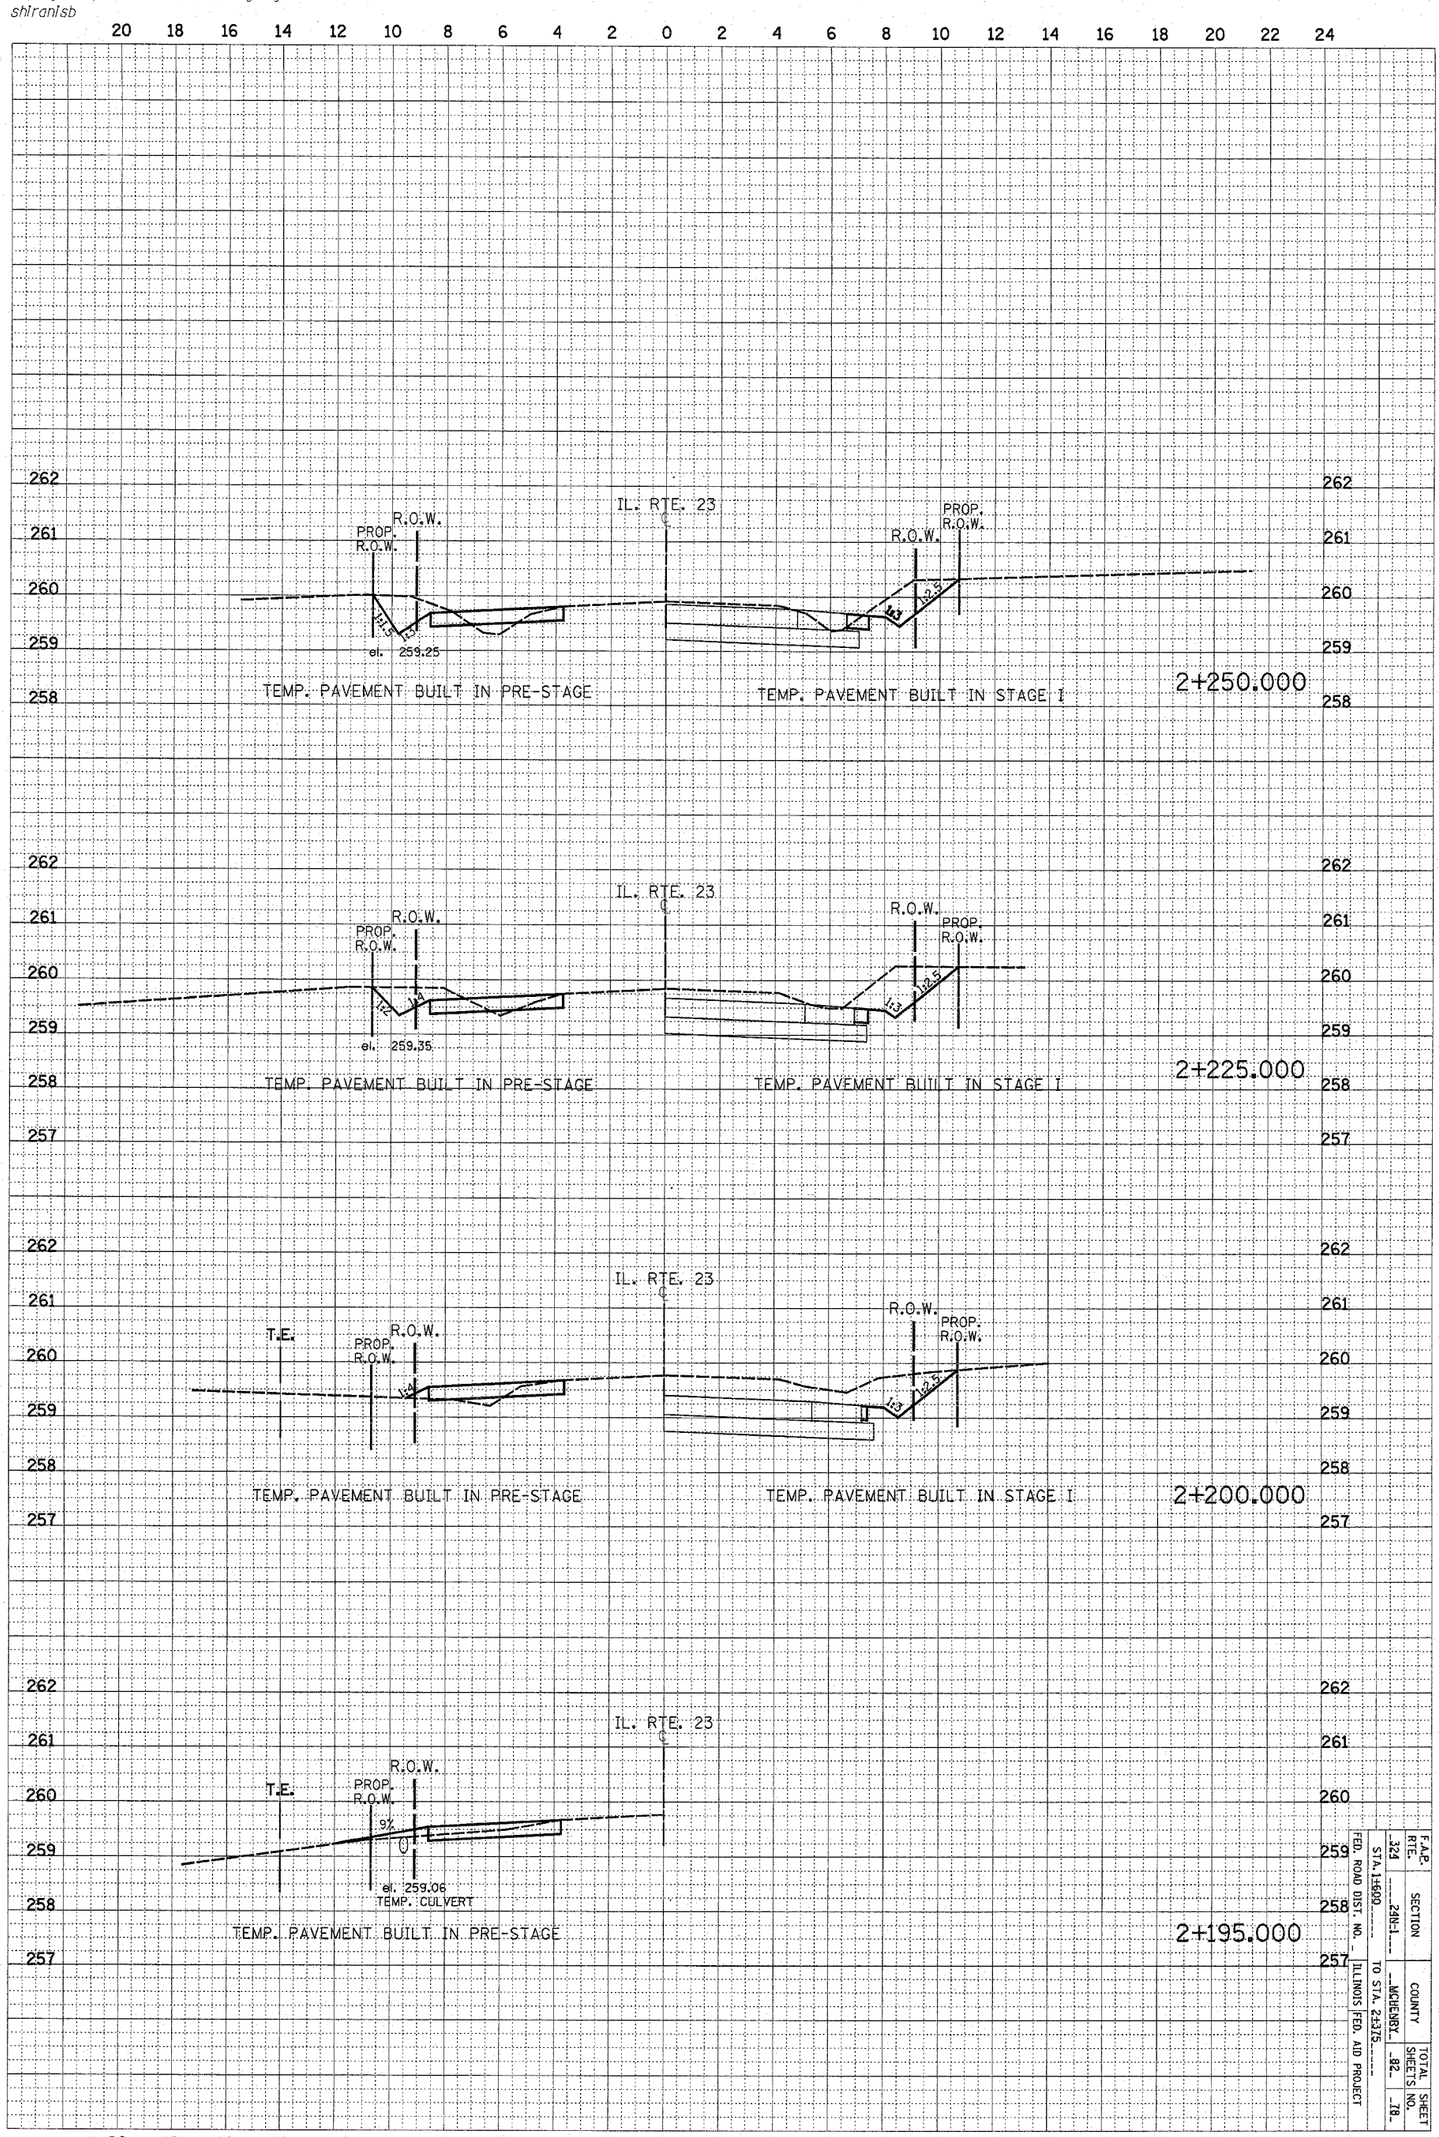

F.A.P. RTE.	SECTION	COUNTY	TOTAL SHEETS	SHEET NO.
324	2951-1	MCHENRY	92	78

STA. 13600 TO STA. 23375

FED. ROAD DIST. NO. ILLINOIS FED. AID PROJECT