2/13/2008
c:\projects\pl36796\xs_priv_cc_design.dgn
shiranlsb

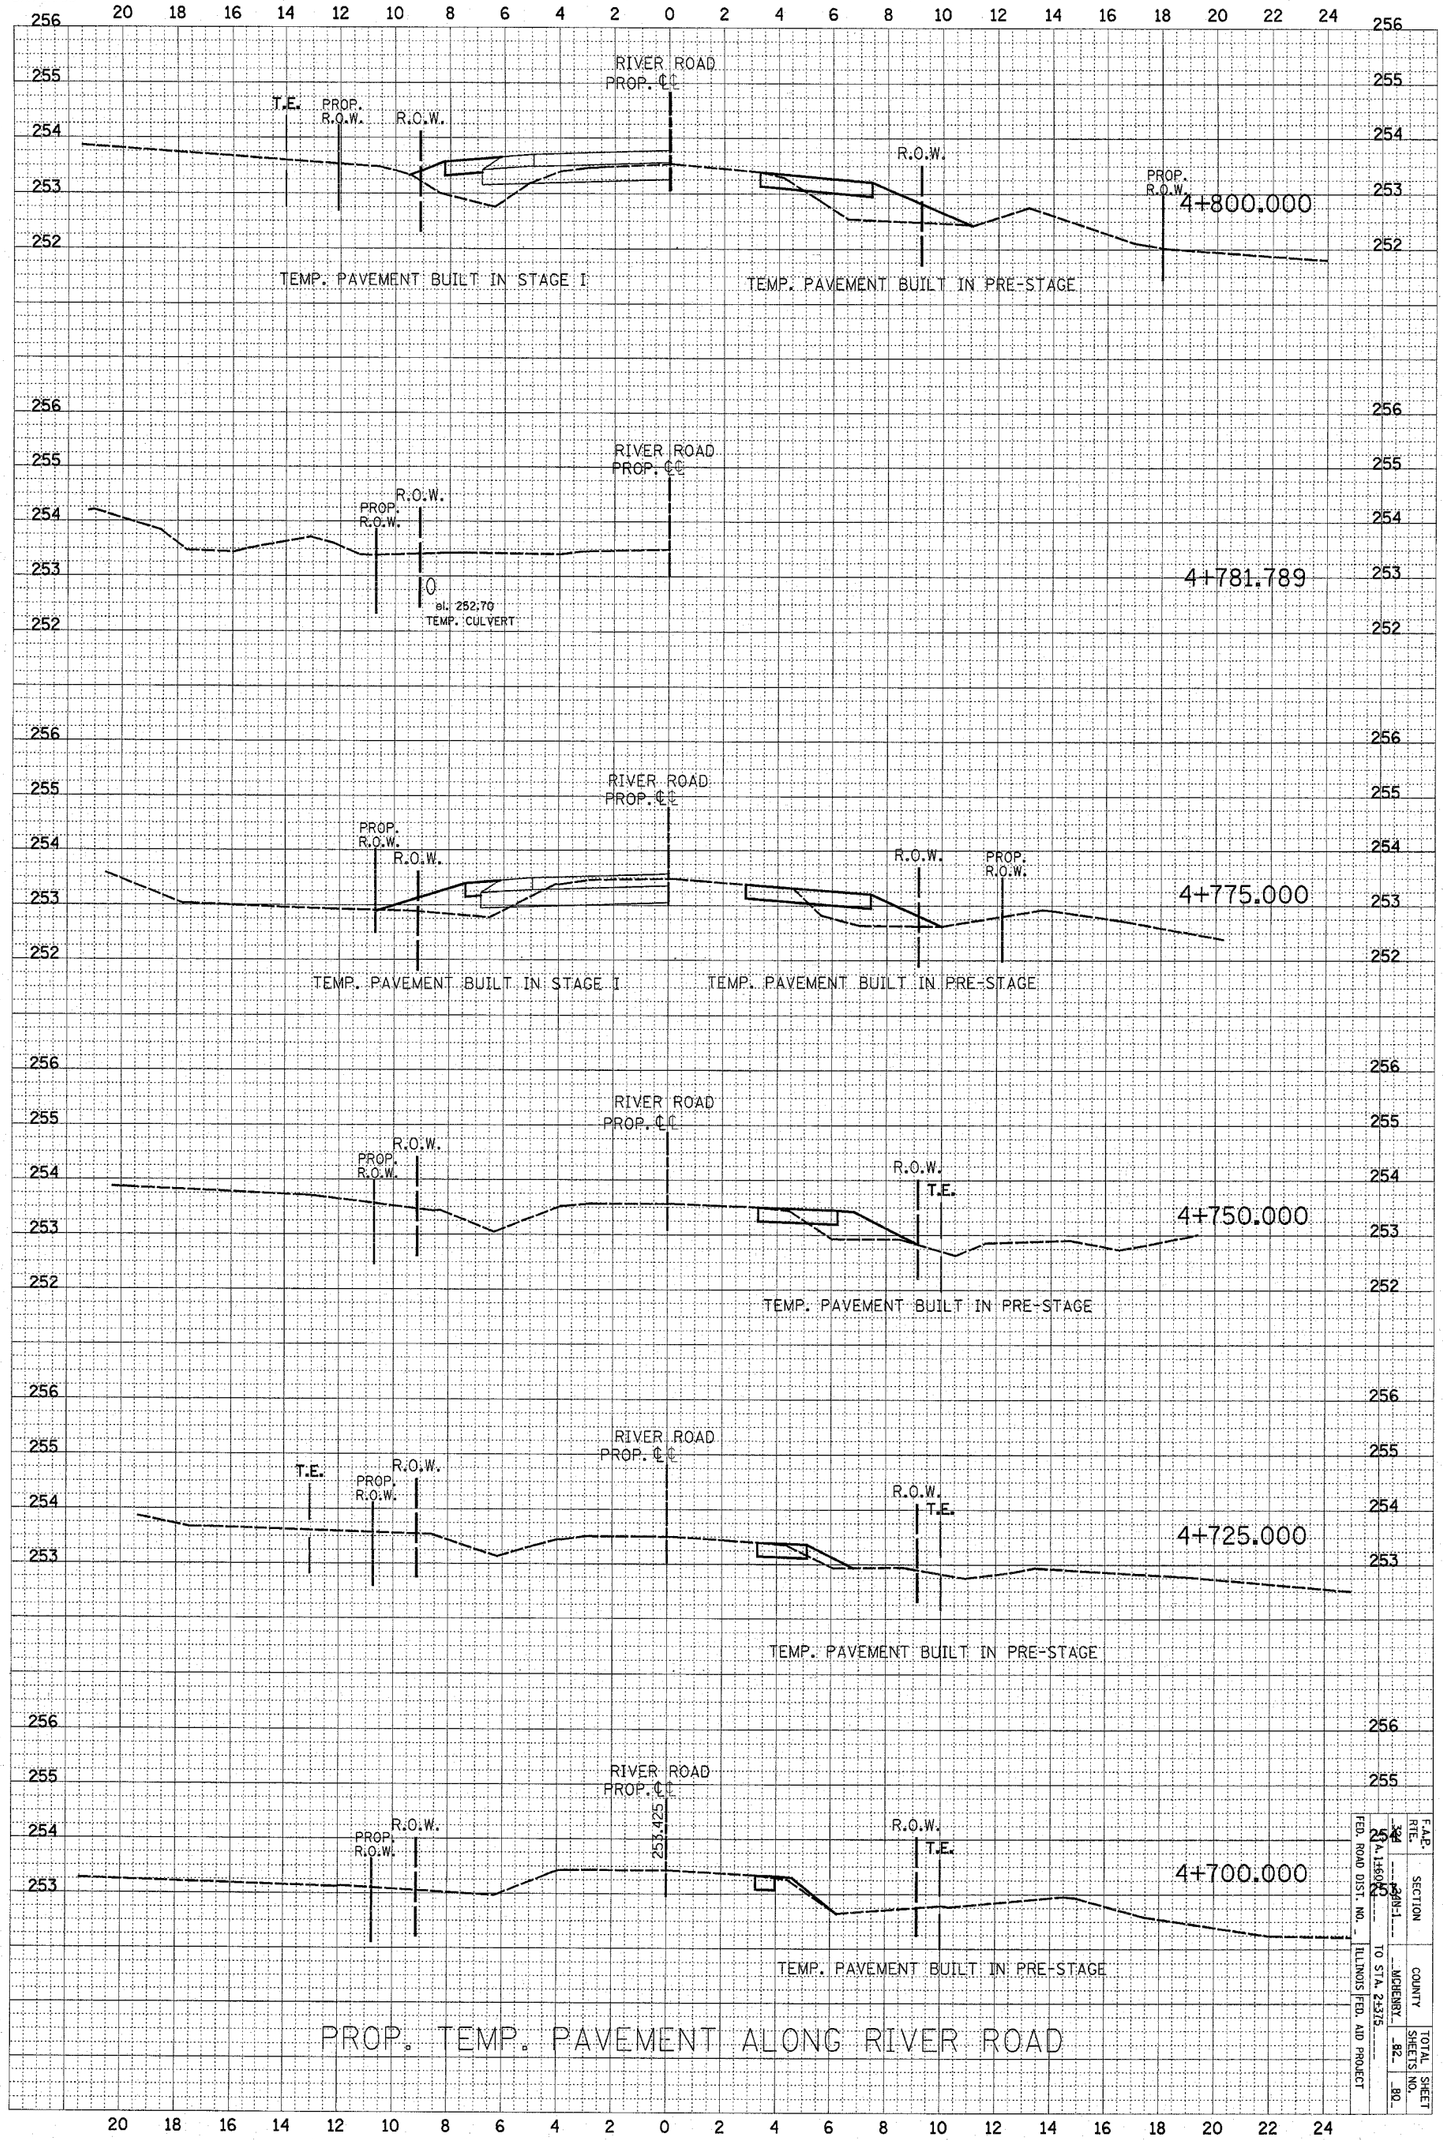

PROP. TEMP. PAVEMENT ALONG RIVER ROAD

F.A.P. RTE. 34	SECTION	COUNTY	TOTAL SHEETS
FED. ROAD DIST. NO. 7	ILLINOIS	FED. AID PROJECT	SHEET NO.