CONTRACT NO. 62417

FAP RTE.	SECTION	COUNTY	TOTAL SHEETS	SHEET NO.
338	(113 & 114) R-5	WILL	525	146
STA. 3302+00		TO STA. 3316+00		
FED. ROAD DIST. NO.	ILLINOIS	FAP 338 (IL RTE. 59)		

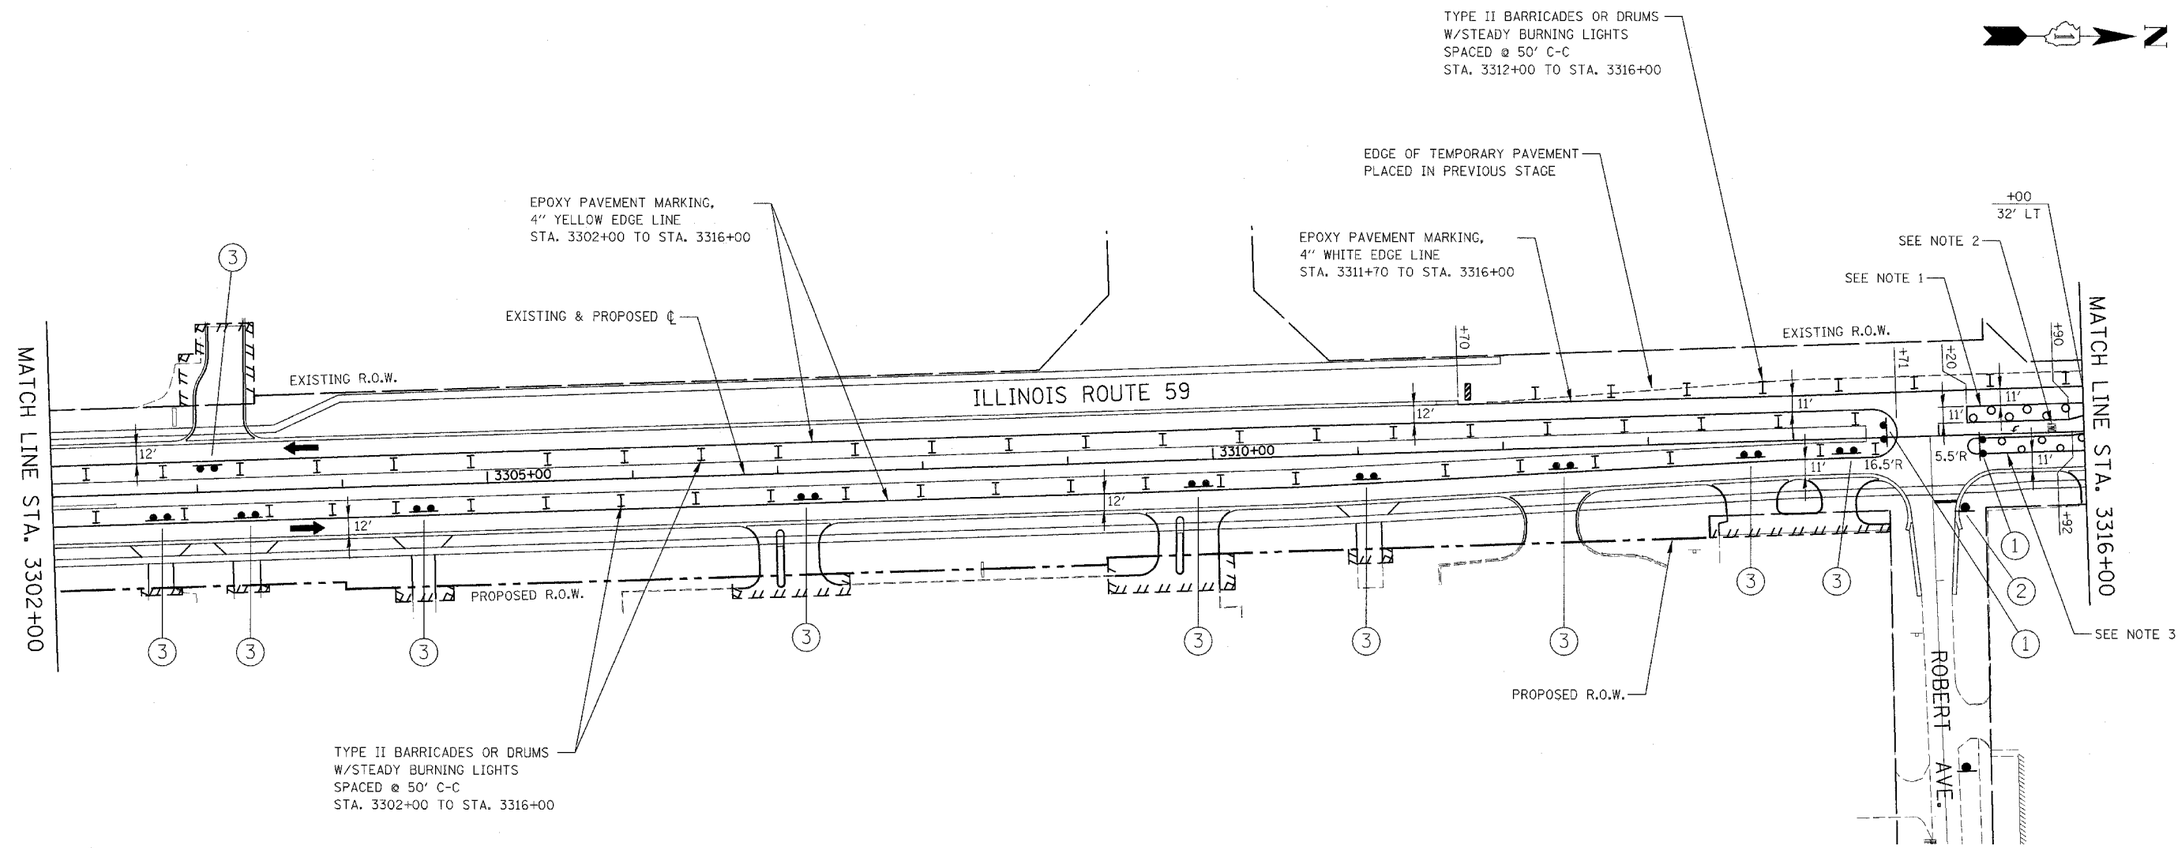

SIGN LEGEND

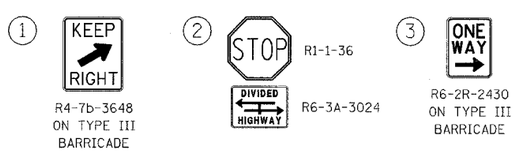

NOTES

1. EPOXY PAVEMENT MARKING, 4" WHITE EDGE LINES, STA. 3315+20 TO STA. 3316+00, PROVIDE DRUMS W/STEADY BURNING LIGHTS SPACED AT 25' C-C IN MEDIAN.
2. PROVIDE 11' WIDE LEFT TURN LANE WITH EPOXY PAVEMENT MARKING, LETTERS AND SYMBOLS, STA. 3315+20 TO STA. 3315+90
3. EPOXY PAVEMENT MARKING, 4" YELLOW EDGE LINES, STA. 3315+20 TO STA. 3316+00, PROVIDE DRUMS W/STEADY BURNING LIGHTS SPACED AT 25' C-C IN MEDIAN.
4. PERMANENT SIGNING SHALL BE PLACED IN THIS STAGE. ANY SIGNING IN CONFLICT WITH MAINTENANCE OF TRAFFIC SIGNING SHALL BE COVERED.
5. SIGNAGE NOT INDICATED REMAINS FROM PREVIOUS STAGE.

50 0 50 100
SCALE IN FEET

ILLINOIS DEPARTMENT OF TRANSPORTATION
DISTRICT NO. 1 SCHAUMBURG

STAGING PLANS
ILLINOIS ROUTE 59
WINTER SHUTDOWN

SCALE AS SHOWN
DATE MARCH 18, 2008
DRAWN BY REW
CHECKED BY JCM