CONTRACT NO. 62417

FAP RTE.	SECTION	COUNTY	TOTAL SHEETS	SHEET NO
338	(113 & 114) R-5	WILL	525	314
STA. 3260+00	TO STA. 3274+00			
FED. ROAD DIST. NO.	ILLINOIS	FAP 338 (IL RTE. 59)		

1 SPEED LIMIT 45 — R2-1-3036

3 ONLY — R3-5R-3036

4 ONLY — R3-5L-3036

5 — R4-7-2430

6 ONE WAY — R6-2R-1824

7 SOUTH — M3-3-2412
ILLINOIS 59 — M1-I100-24

13 NORTH — M3-1-2412
ILLINOIS 59 — M1-I100-24

16 WEIGHT LIMIT 5 TONS — R12-1-2430

20 SPEED LIMIT 40 — R2-1-3036

21 — W3-3-36
← FRASER RD. FEENEY DR. →
W16-8a
48" X 15"

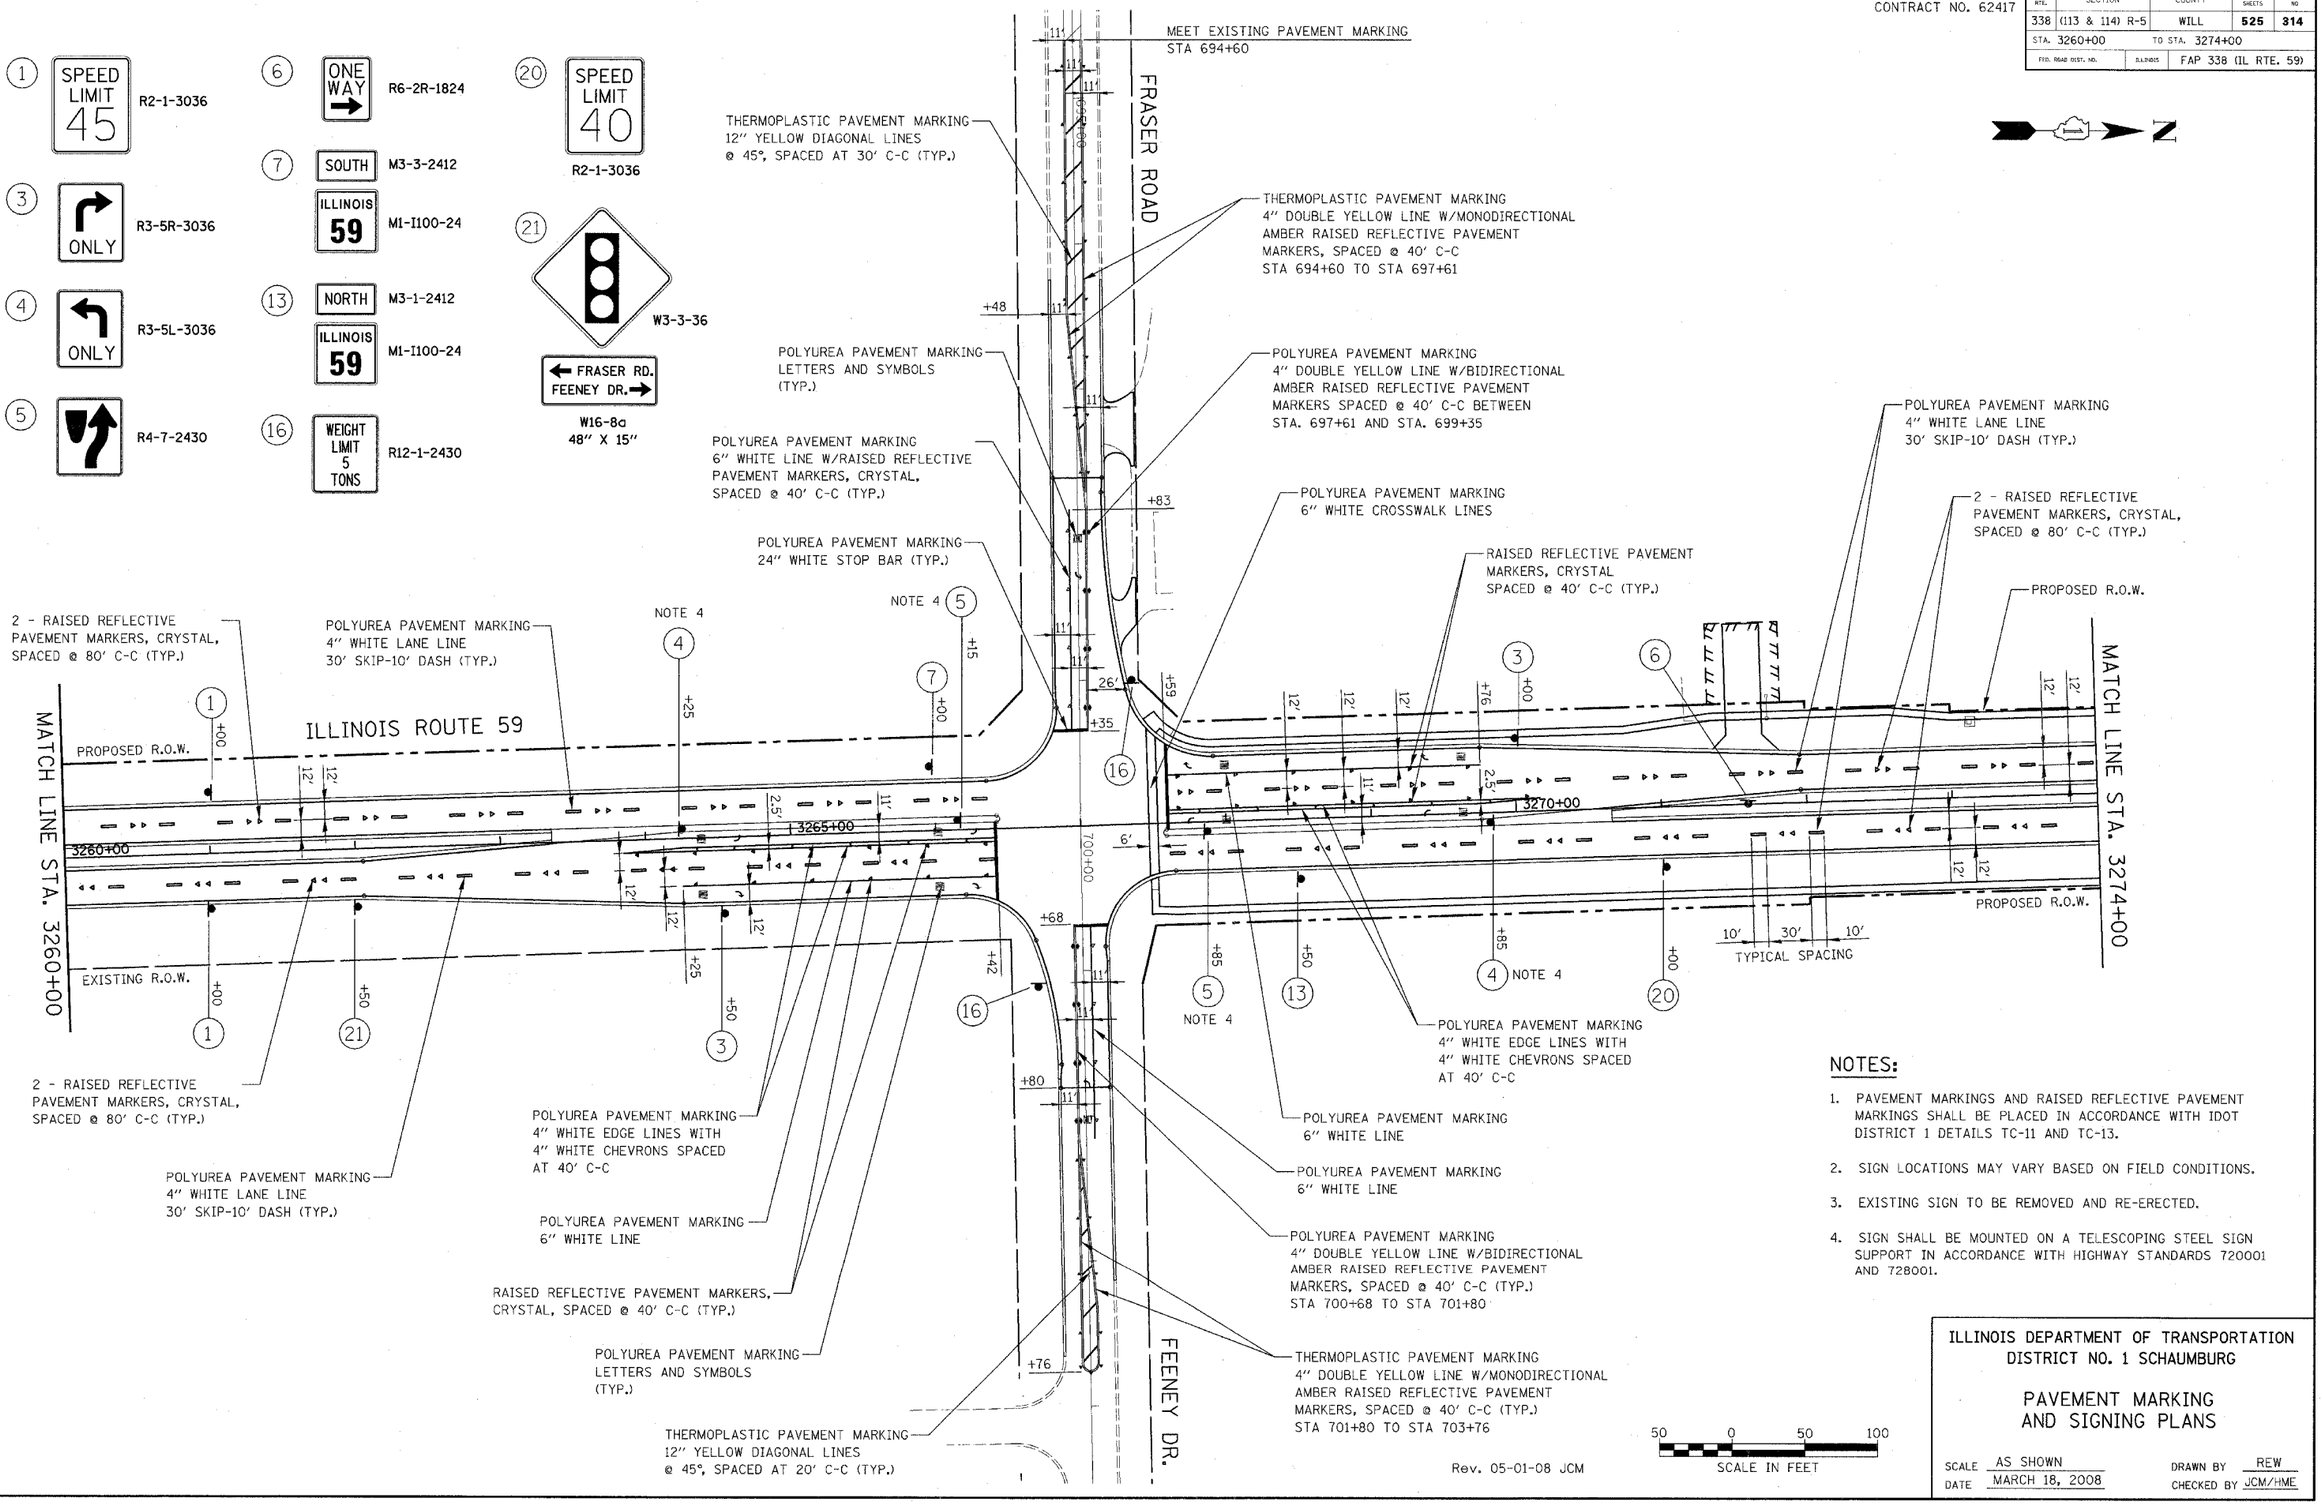

NOTES:

1. PAVEMENT MARKINGS AND RAISED REFLECTIVE PAVEMENT MARKINGS SHALL BE PLACED IN ACCORDANCE WITH IDOT DISTRICT 1 DETAILS TC-11 AND TC-13.
2. SIGN LOCATIONS MAY VARY BASED ON FIELD CONDITIONS.
3. EXISTING SIGN TO BE REMOVED AND RE-ERECTED.
4. SIGN SHALL BE MOUNTED ON A TELESCOPING STEEL SIGN SUPPORT IN ACCORDANCE WITH HIGHWAY STANDARDS 720001 AND 728001.

50 0 50 100
SCALE IN FEET

Rev. 05-01-08 JCM

ILLINOIS DEPARTMENT OF TRANSPORTATION
DISTRICT NO. 1 SCHAUMBURG

PAVEMENT MARKING AND SIGNING PLANS

SCALE AS SHOWN
DATE MARCH 18, 2008
DRAWN BY REW
CHECKED BY JCM/HME