*REF-edr05
*REF-pdr05
*REF-edr06
*REF-pdr06

F.A.P. RTE.	SECTION	COUNTY	TOTAL SHEETS	SHEET NO.
345	BR-1-N-1	COOK	196	45
STA. 30+00		TO STA. 37+00		
FED. ROAD DIST. NO. 1	ILLINOIS	FED. AID PROJECT		

CONTRACT NO. 62617

EXISTING

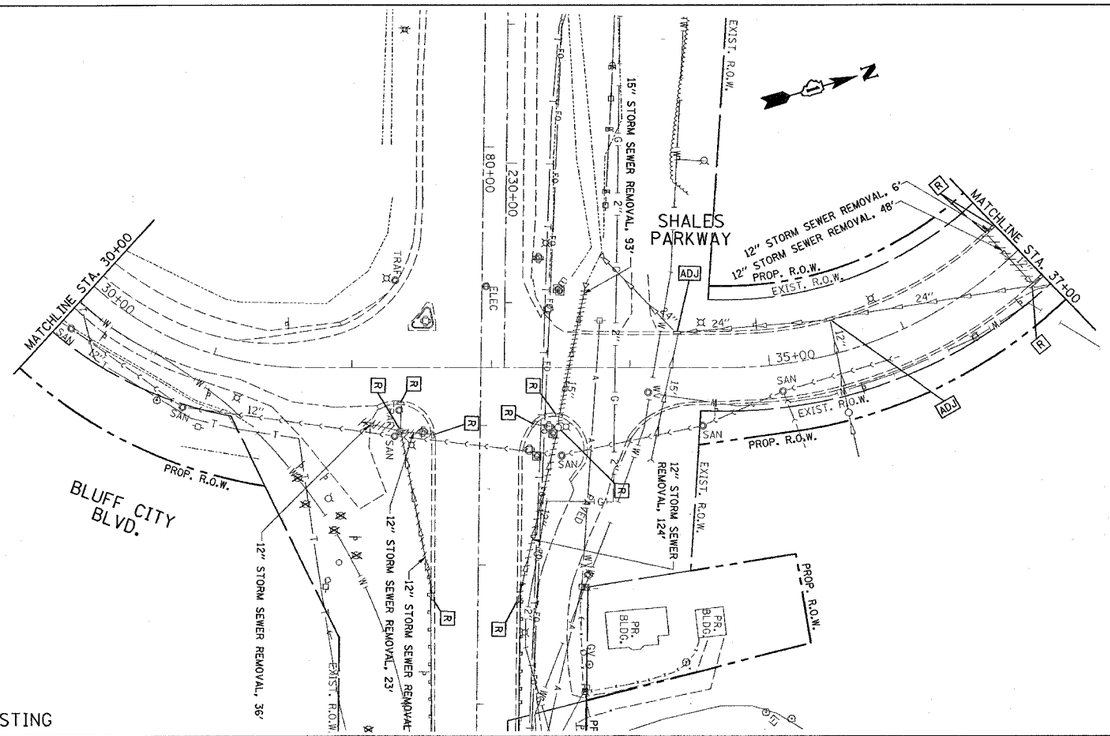

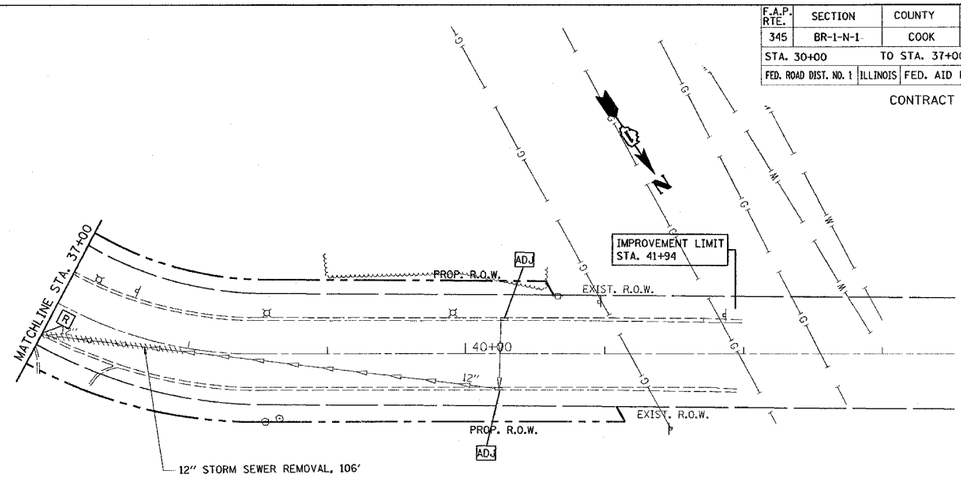

SHALES PARKWAY

PROPOSED

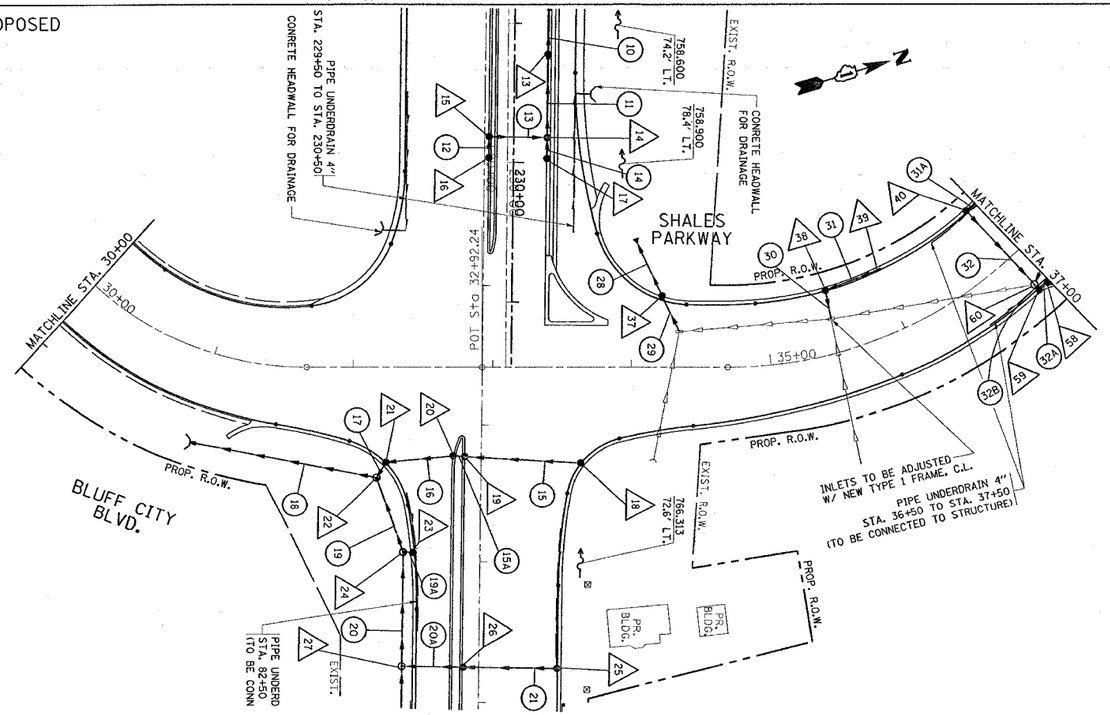

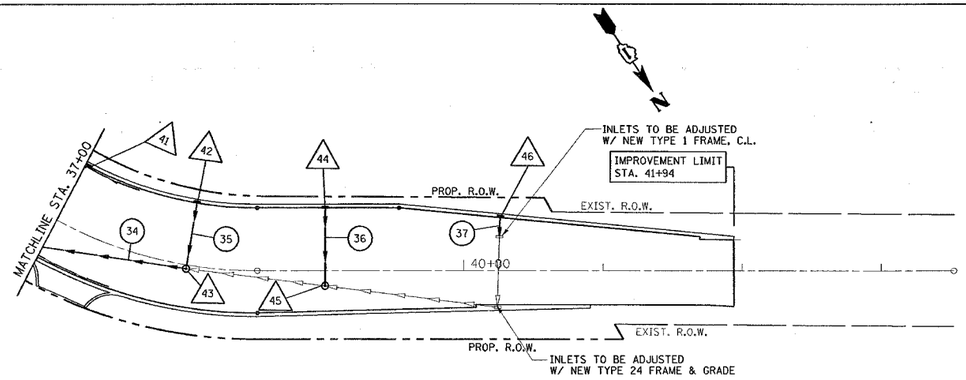

SHALES PARKWAY

REVISIONS NAME	DATE

ILLINOIS DEPARTMENT OF TRANSPORTATION

EXISTING AND PROPOSED DRAINAGE & UTILITY PLAN U.S. 20 AT BLUFF CITY/ SHALES PKWY.

SCALE: VERT. 1"= 50'
HORIZ.
DATE 2/14/2008

DRAWN BY
CHECKED BY

2/14/2008
c:\projects\dll3703\sh_draindgn
drivakosgn