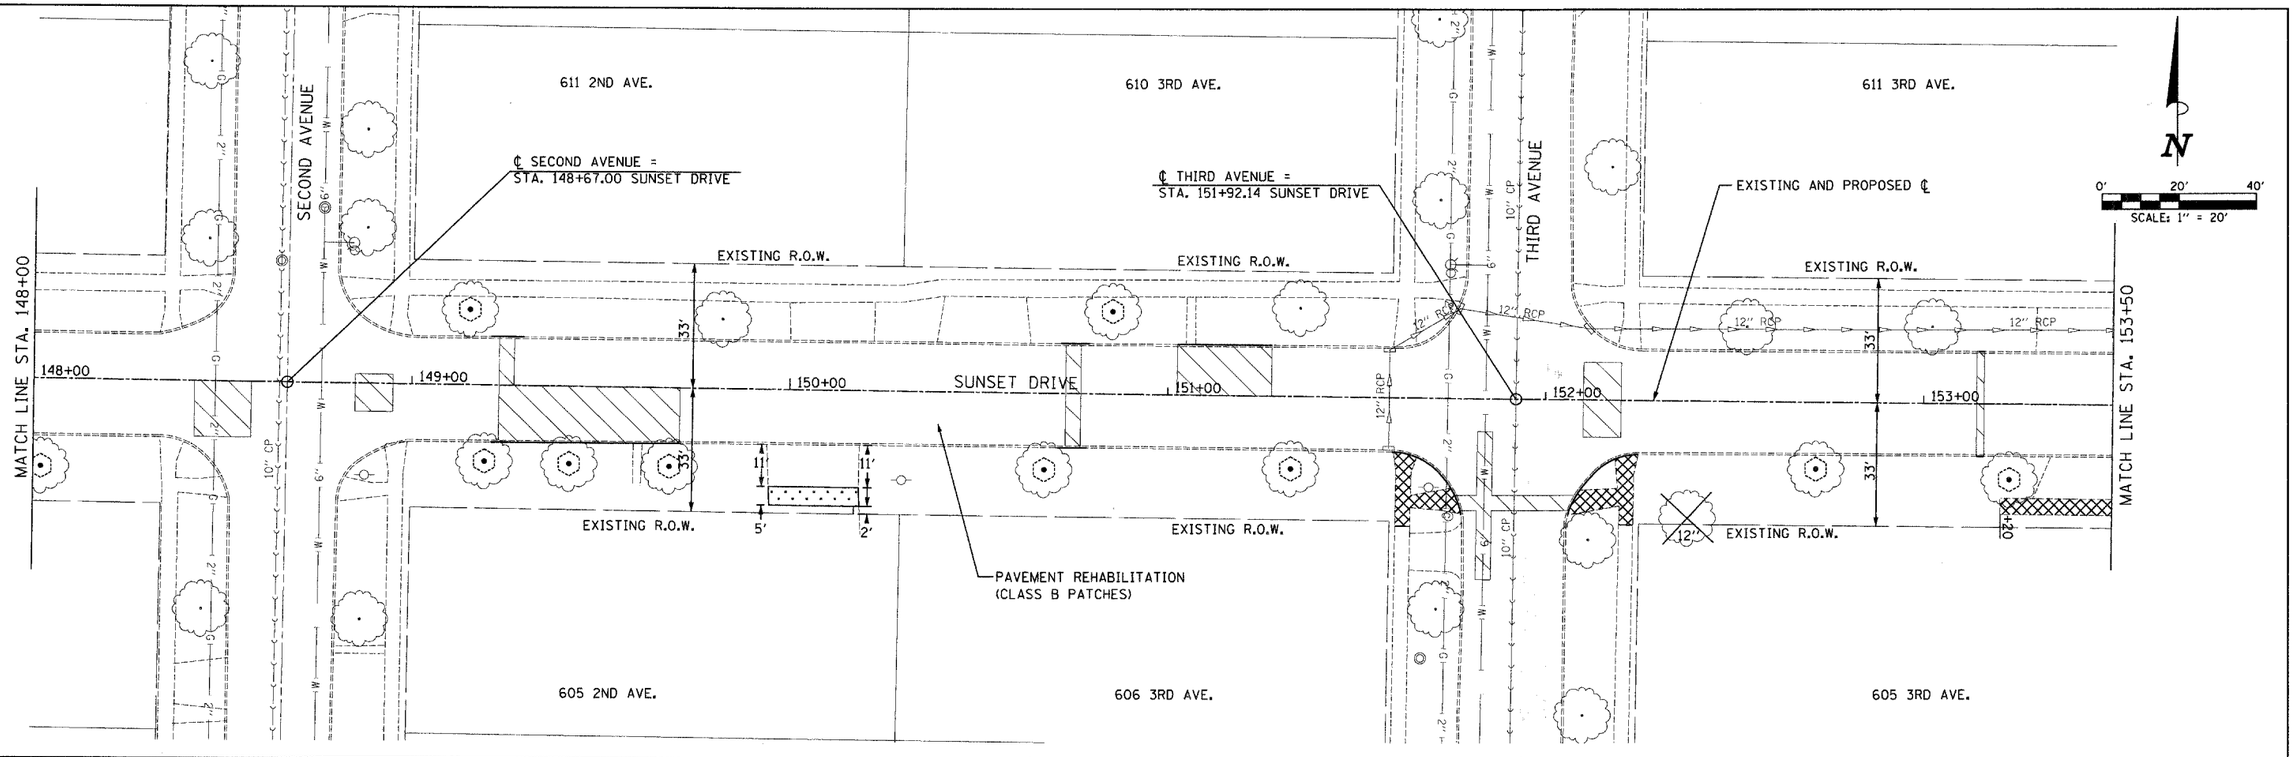

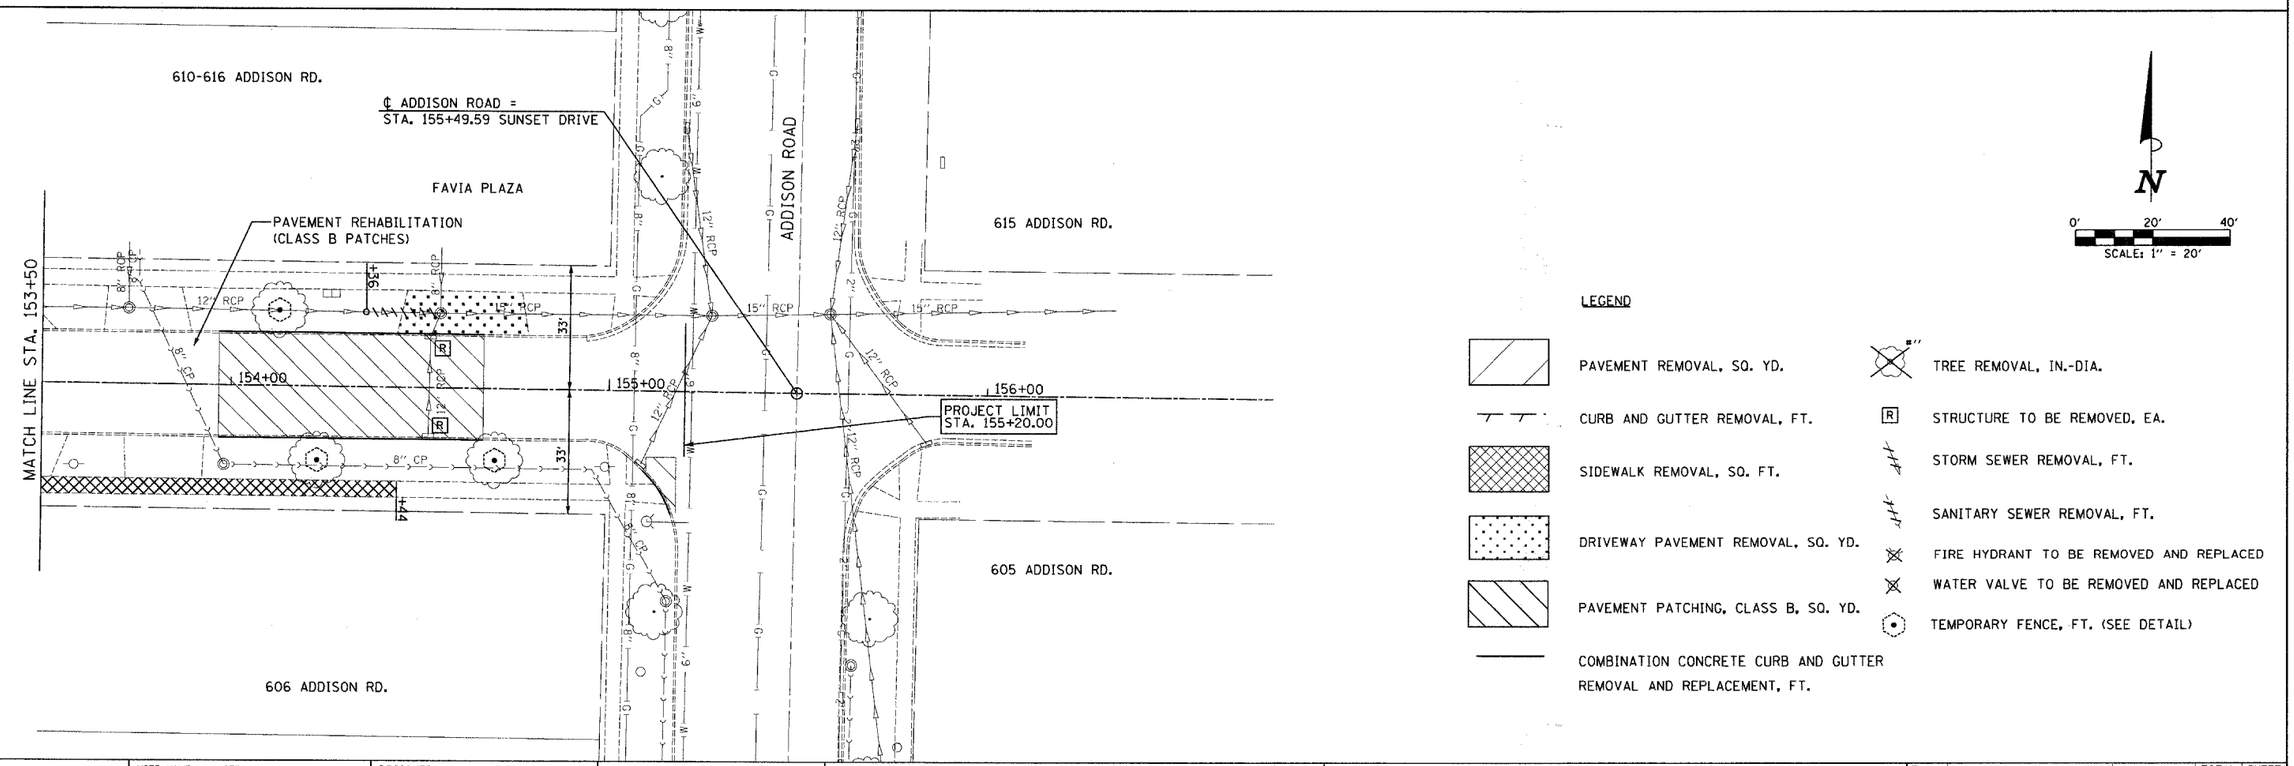

LEGEND

- PAVEMENT REMOVAL, SQ. YD.
- CURB AND GUTTER REMOVAL, FT.
- SIDEWALK REMOVAL, SQ. FT.
- DRIVEWAY PAVEMENT REMOVAL, SQ. YD.
- PAVEMENT PATCHING, CLASS B, SQ. YD.
- COMBINATION CONCRETE CURB AND GUTTER REMOVAL AND REPLACEMENT, FT.
- TREE REMOVAL, IN.-DIA.
- [R] STRUCTURE TO BE REMOVED, EA.
- STORM SEWER REMOVAL, FT.
- SANITARY SEWER REMOVAL, FT.
- FIRE HYDRANT TO BE REMOVED AND REPLACED
- WATER VALVE TO BE REMOVED AND REPLACED
- TEMPORARY FENCE, FT. (SEE DETAIL)

FILE NAME = p:\v24098 - sunset phase 1\plans\sheets\V24098dmp10103.dgn	USER NAME = #USER#	DESIGNED -	REVISED -
		DRAWN -	REVISED -
	PLOT SCALE = 20.0000 ' / IN.	CHECKED -	REVISED -
	PLOT DATE = 3/28/2028	DATE -	REVISED -

STATE OF ILLINOIS
DEPARTMENT OF TRANSPORTATION

SUNSET DRIVE EXISTING REMOVAL PLAN

SCALE: AS SHOWN | SHEET NO. 3 OF 3 SHEETS | STA. 148+00 TO STA. 156+00

F.A.U. RTE.	SECTION	COUNTY	TOTAL SHEETS	SHEET NO.
2426	06-00082-00-PV	DUPAGE	63	13
		CONTRACT NO. 63015		
FED. ROAD DIST. NO.	ILLINOIS	FED. AID PROJECT		