F.A.U. RTE.	SECTION	COUNTY	TOTAL SHEETS	SHEET NO.
2678	08-00169-00-LT	DuPAGE	39	22
STA.	TO STA.			
FED. ROAD DIST. NO.	ILLINOIS	FED. AID PROJECT		

CONTRACT NO. 63027

LAKOTA
THE LAKOTA GROUP INC
212 West Kinzie Street, 3rd Floor
Chicago, Illinois 60610
p 312.467.5445
f 312.467.5484
info@thelakotagroup.com

Planning
Urban Design
Landscape Architecture
Community Relations

CITY CENTRE PLAZA

Elmhurst, Illinois

City of Elmhurst

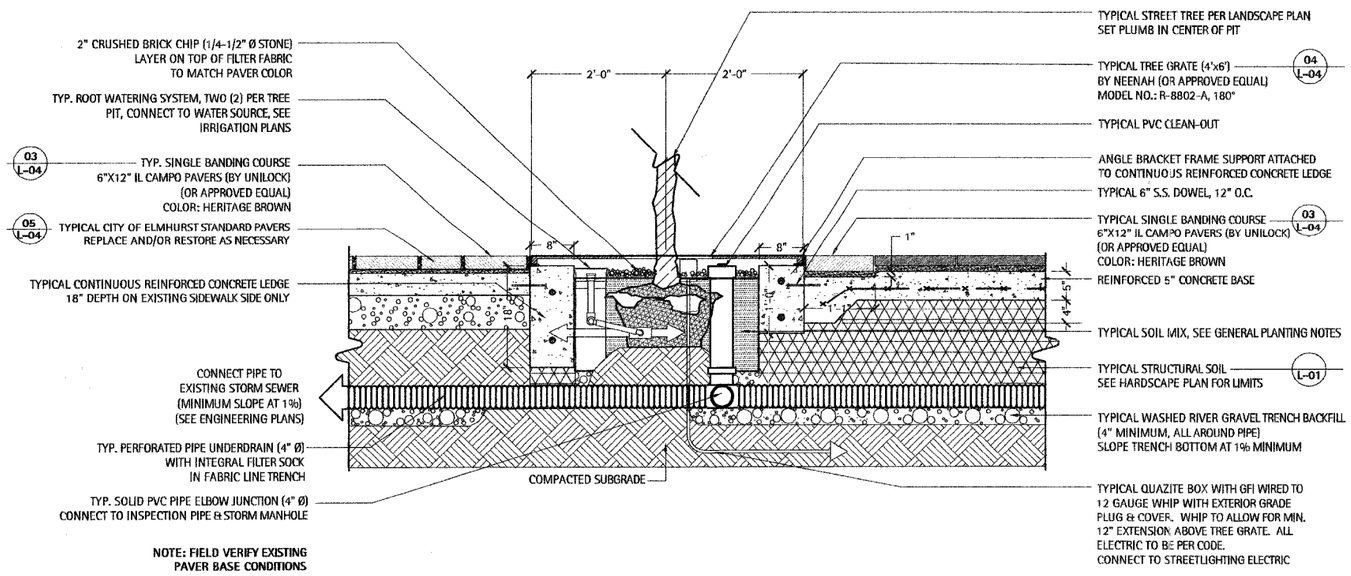

1 Typical Tree Grate Section Detail

Scale: 1" = 1'-0"

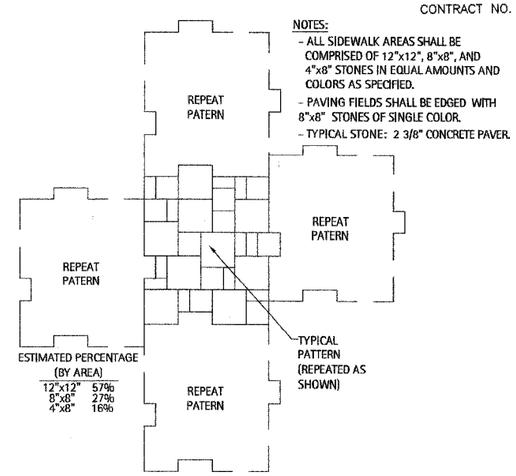

5 Existing Paving Pattern Detail

Scale: 1/2" = 1'-0"

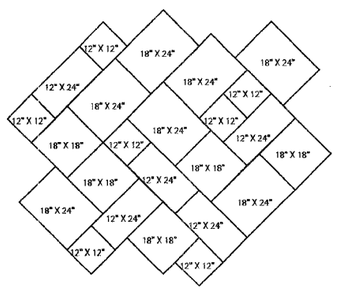

PLAN (4 STONE PATTERN) 24 PIECES
(12"x12", 12"x24", 18"x18", 18"x24")
45 DEGREE

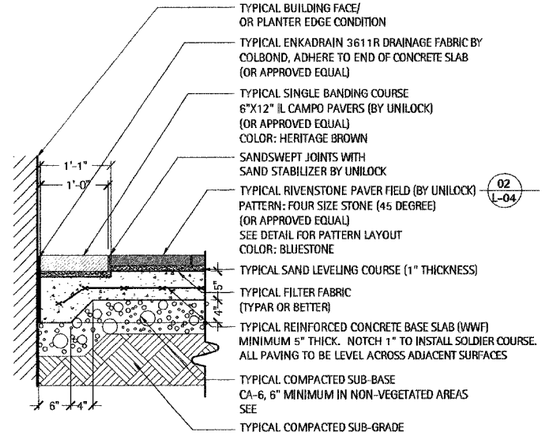

3 Typical Paver Banding at Building Edge/Planter

Scale: 1/2" = 1'-0"

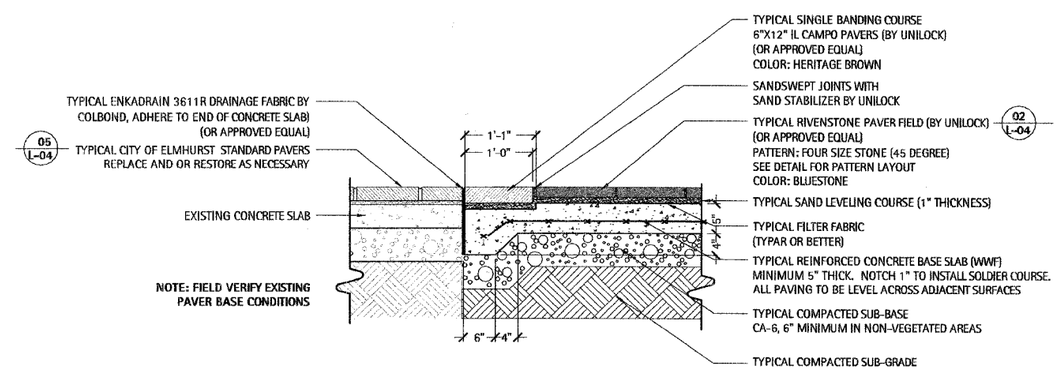

6 Typical Paver Banding at Existing Paver Edge Section Detail

Scale: 1/2" = 1'-0"

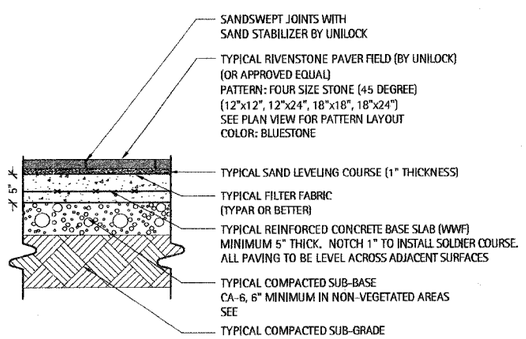

2 Typical Rivenstone Paver Field

Scale: 1/2" = 1'-0"

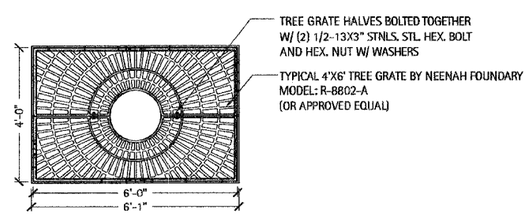

NOTE:
FRAME CROSS BAR REQUIRES REMOVAL AFTER INSTALLATION
COMPONENT NO'S: (2) FRAME 8500-4872; (2) FRAME 8500-7272 (2) TREE GRATE 8802-0005
MATERIAL: CAST GRAY IRON
ASTM A-48 CLASS 35B
FINISH: NOT PAINTED
WEIGHT: 490 LBS/SET

4 Typical Tree Grate Detail

Scale: 1/2" = 1'-0"

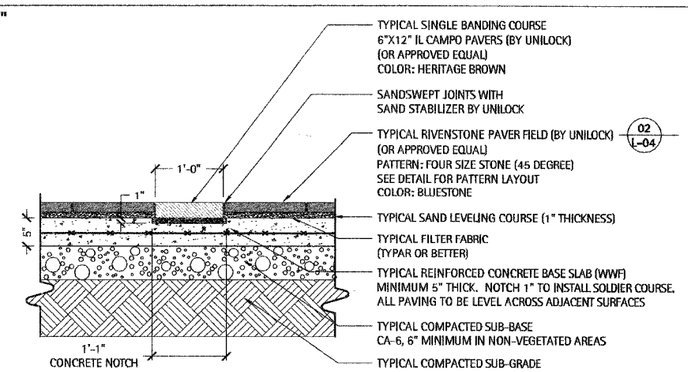

7 Typical Paver Banding at Paver Field

Scale: 1/2" = 1'-0"

ISSUED FOR BID

Joint Utility Locating Information for Excavators
Call 48 hours before you dig

PAVING DETAILS

Revisions	
Issued for Bid	02/22/08

Date:	02/22/08
Drawn By:	MR, DS
Checked By:	ME

L-04