ROUTE NO.	SECTION	COUNTY	TOTAL SHEETS	SHEET NO.
	06-00120-00-BR	COOK	8	5
ILLINOIS PROJECT	C-91-356-06			

CONTRACT NO. 63032

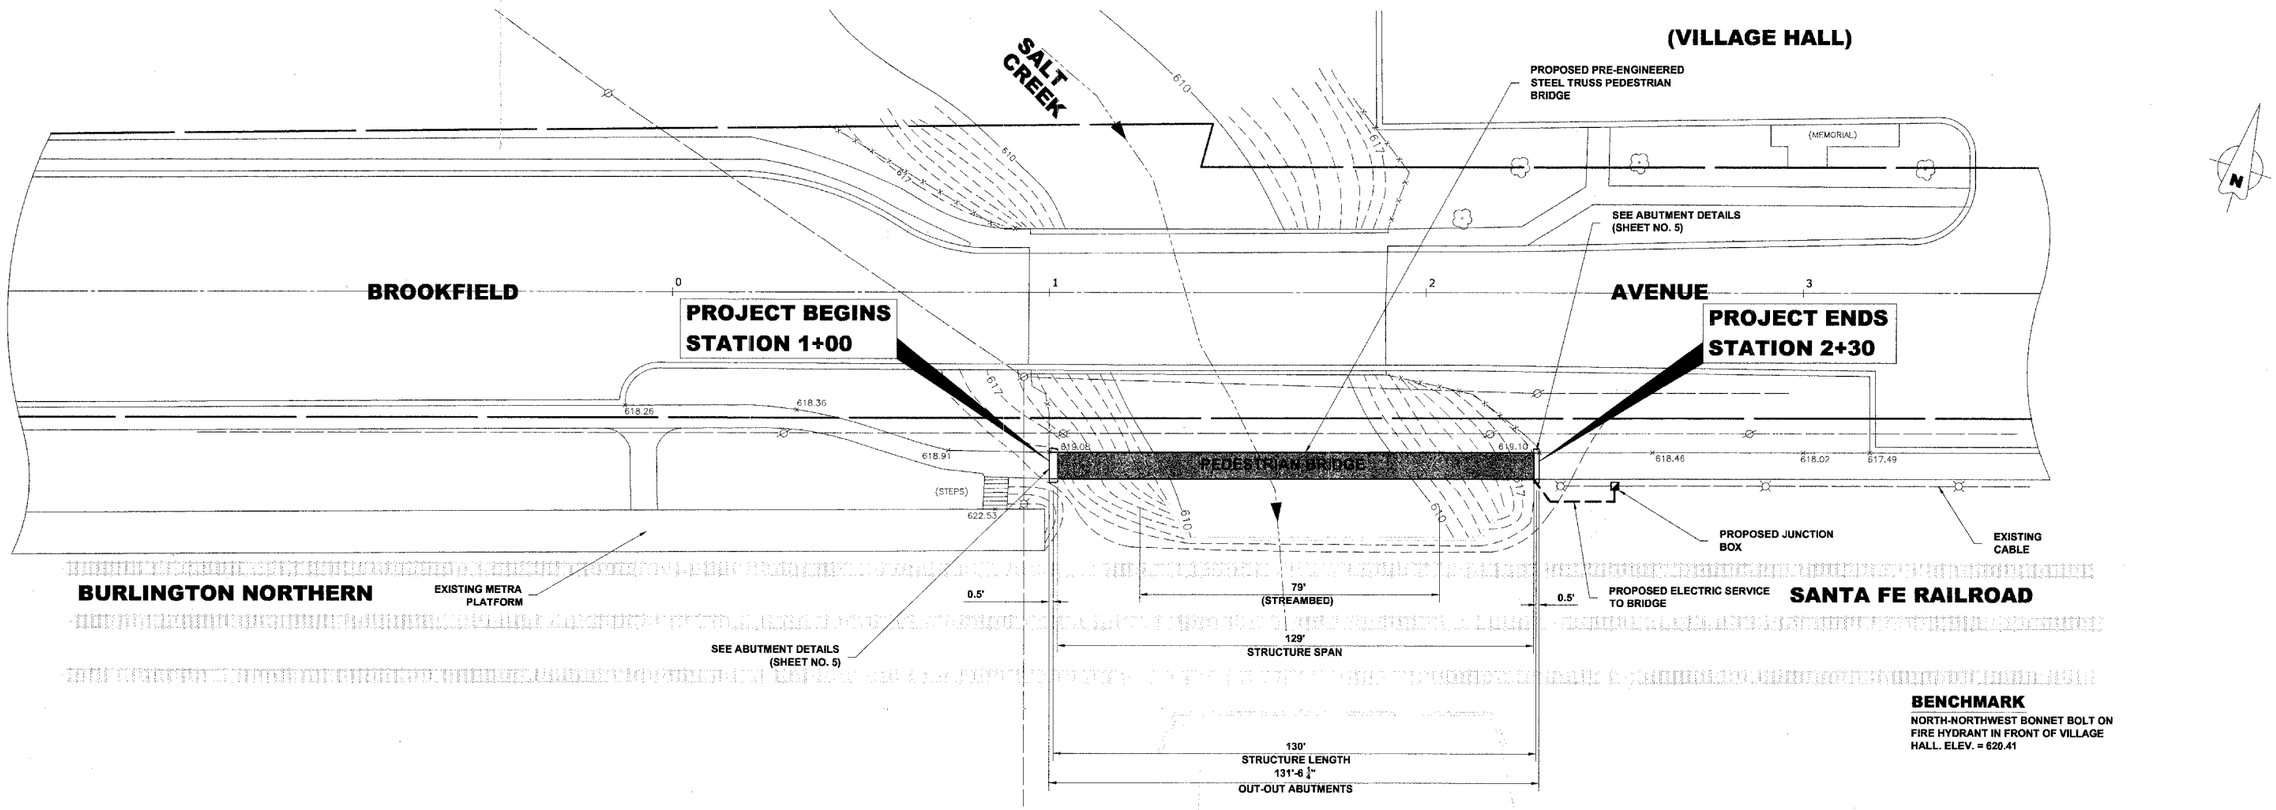

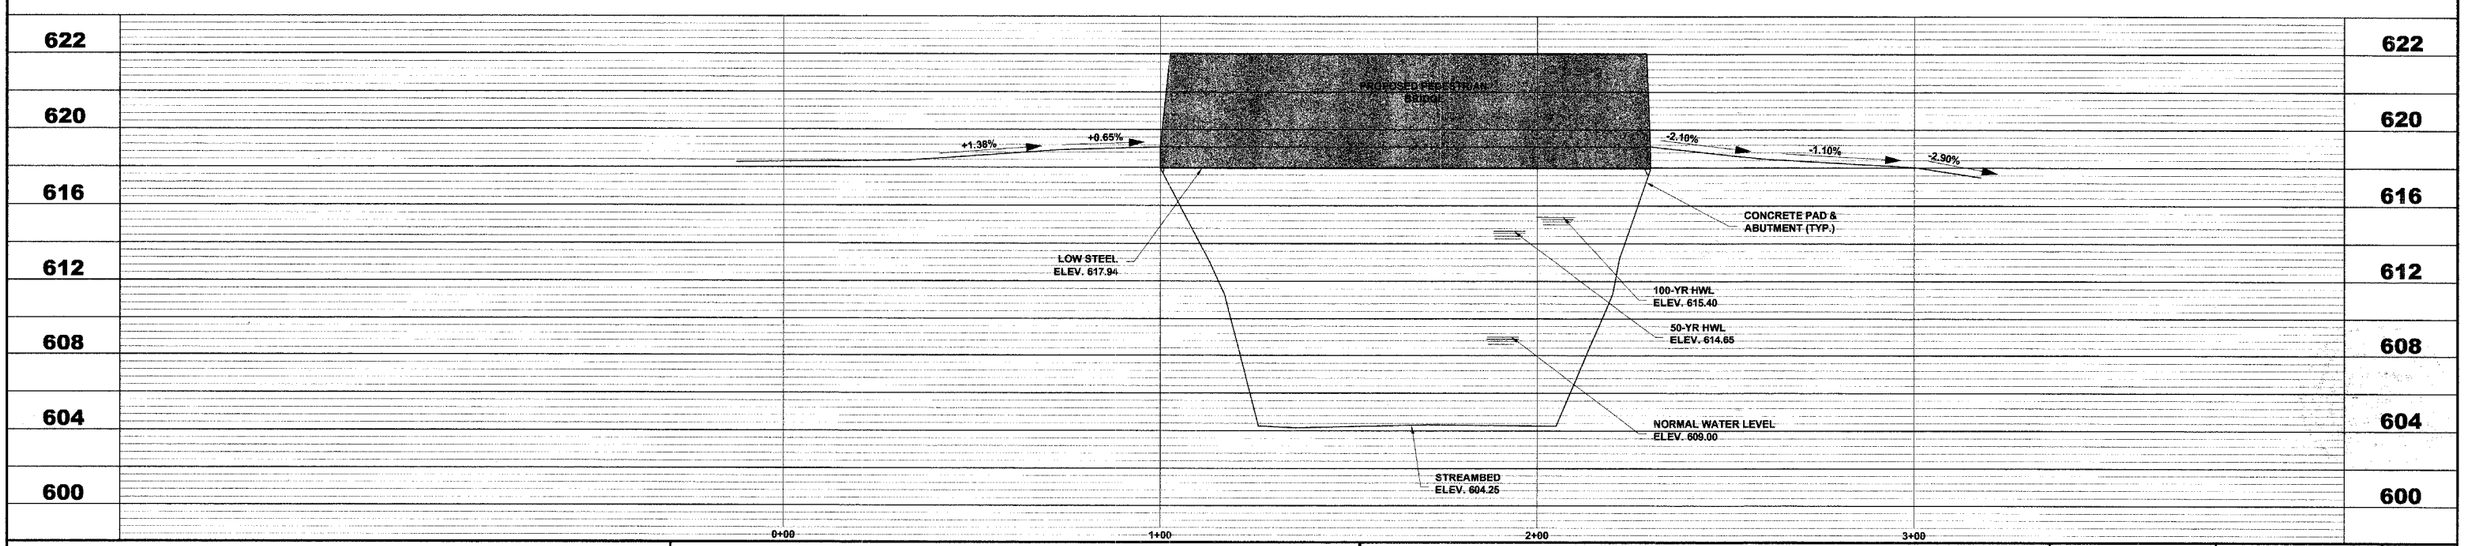

HANCOCK ENGINEERING
◆ Civil Engineers
◆ Municipal Consultants
◆ Established 1911

9933 Roosevelt Road
Westchester, Illinois 60154-2780
Phone: 708/865-0300
Fax: 708/865-1212

PEDESTRIAN BRIDGE REPLACEMENT
VILLAGE OF BROOKFIELD, ILLINOIS

PEDESTRIAN BRIDGE
PROPOSED IMPROVEMENTS
PLAN AND PROFILE

REVISION:

SCALE:	1"=20'H. & 1"=4'V.
DRAWN BY:	MK/LEV
BOOK NO.:	BP/LS
DATE:	3-7-08
E.H.E. NO.:	125-06-29040

SHEET 5 OF 8

Drawing file: W:\Projects\125062SO - Pedestrian Bridge Development\BRIDGE2.dwg Mar 07, 2008 - 10:20am