CONTRACT NO. 64292

F.A.P. RTE.	SECTION	COUNTY	TOTAL SHEETS	SHEET NO.
301	3HBR-2	WINNEBAGO	171	52
STA. 959+00		TO STA. 986+00		
FED. ROAD DIST. NO.	ILLINOIS	FED. AID PROJECT		

STAGE 2
(US 20)

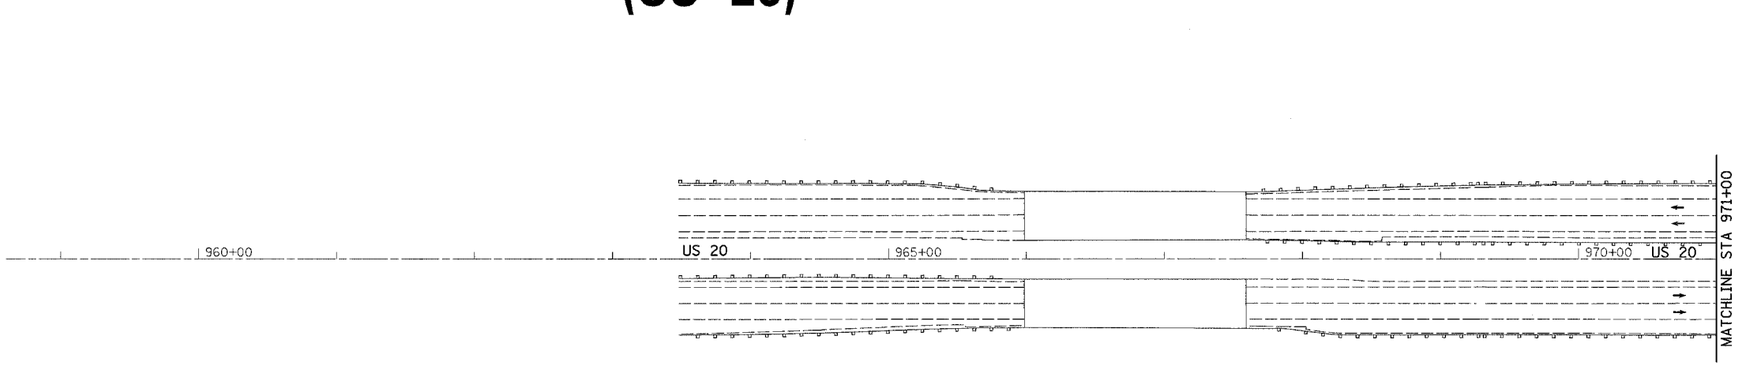

STAGE 2

1. SET UP TRAFFIC CONTROL AND PROTECTION ACCORDING TO STANDARDS 701400, 701402 AND 701411.
2. REMOVE AND CONSTRUCT INSIDE LANES OF EACH STRUCTURE.

NOTE: SEE HIGHWAY STANDARDS 701400, 701402, 701411, 701901 AND 704001 FOR OTHER DEVICES NOT SHOWN. USE DIRECTION INDICATER BARRICADES IN TAPER.

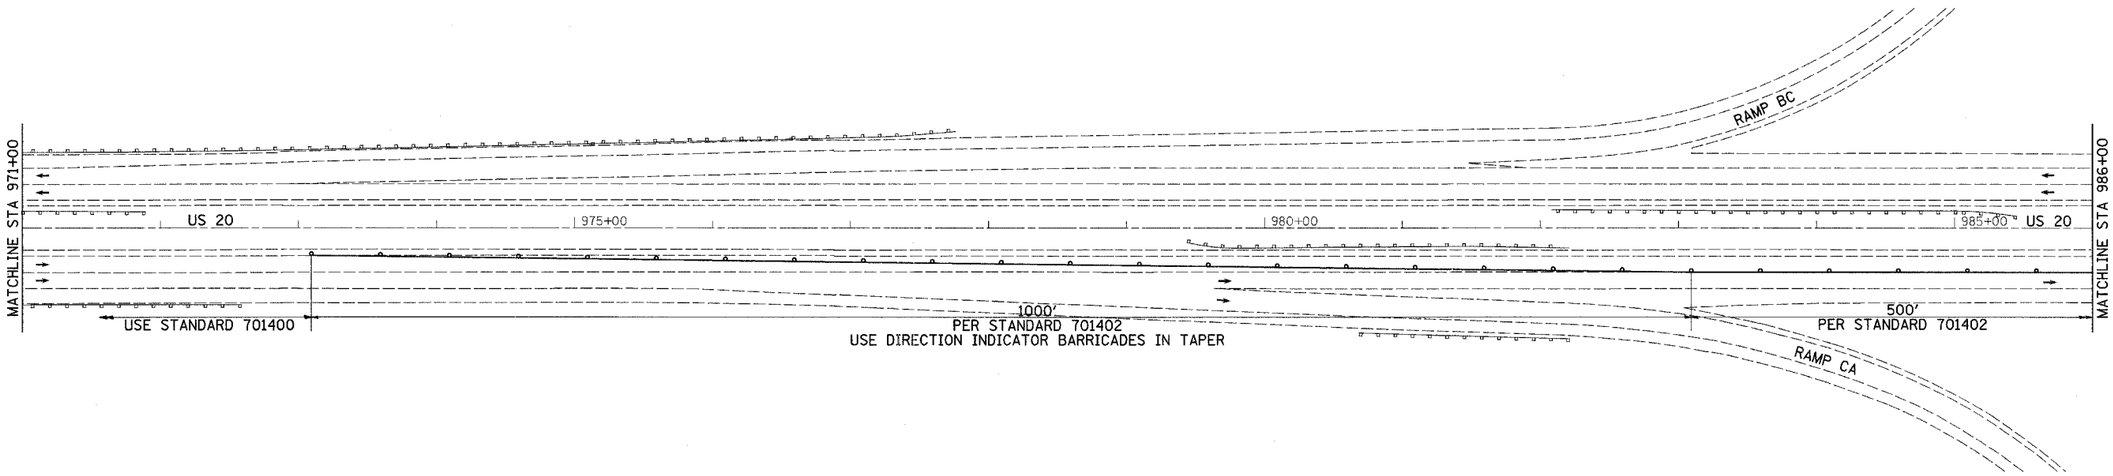

NOTE: SEE HIGHWAY STANDARDS 701400, 701402, 701411, 701901 AND 704001 FOR OTHER DEVICES NOT SHOWN. USE DIRECTION INDICATER BARRICADES IN TAPER.

STAGE 2 DETAIL(US 20)

PLOT DATE = Fri Mar 14 09:46:03 2008
FILE NAME = c:\projects\c203298\d03298stg.dgn
PLOT SCALE = 50.0000 '/ In.
USER NAME = dosedd