PLOT DATE = Thu Mar 13 14:39:00 2008
FILE NAME = c:\pro_jects\p203298\d03298xm3.dgn
PLOT SCALE = 10.0000 ' / IN.
USER NAME = dossdd

ORIGINAL SURVEY		BY	DATE
NOTE BOOK	SURVEYED		
	PLOTTED		
	TEMPLATE		
NO.	AREAS		
	AREAS CHECKED		

FINAL SURVEY		BY	DATE
NOTE BOOK	SURVEYED		
	PLOTTED		
	TEMPLATE		
NO.	AREAS		
	AREAS CHECKED		

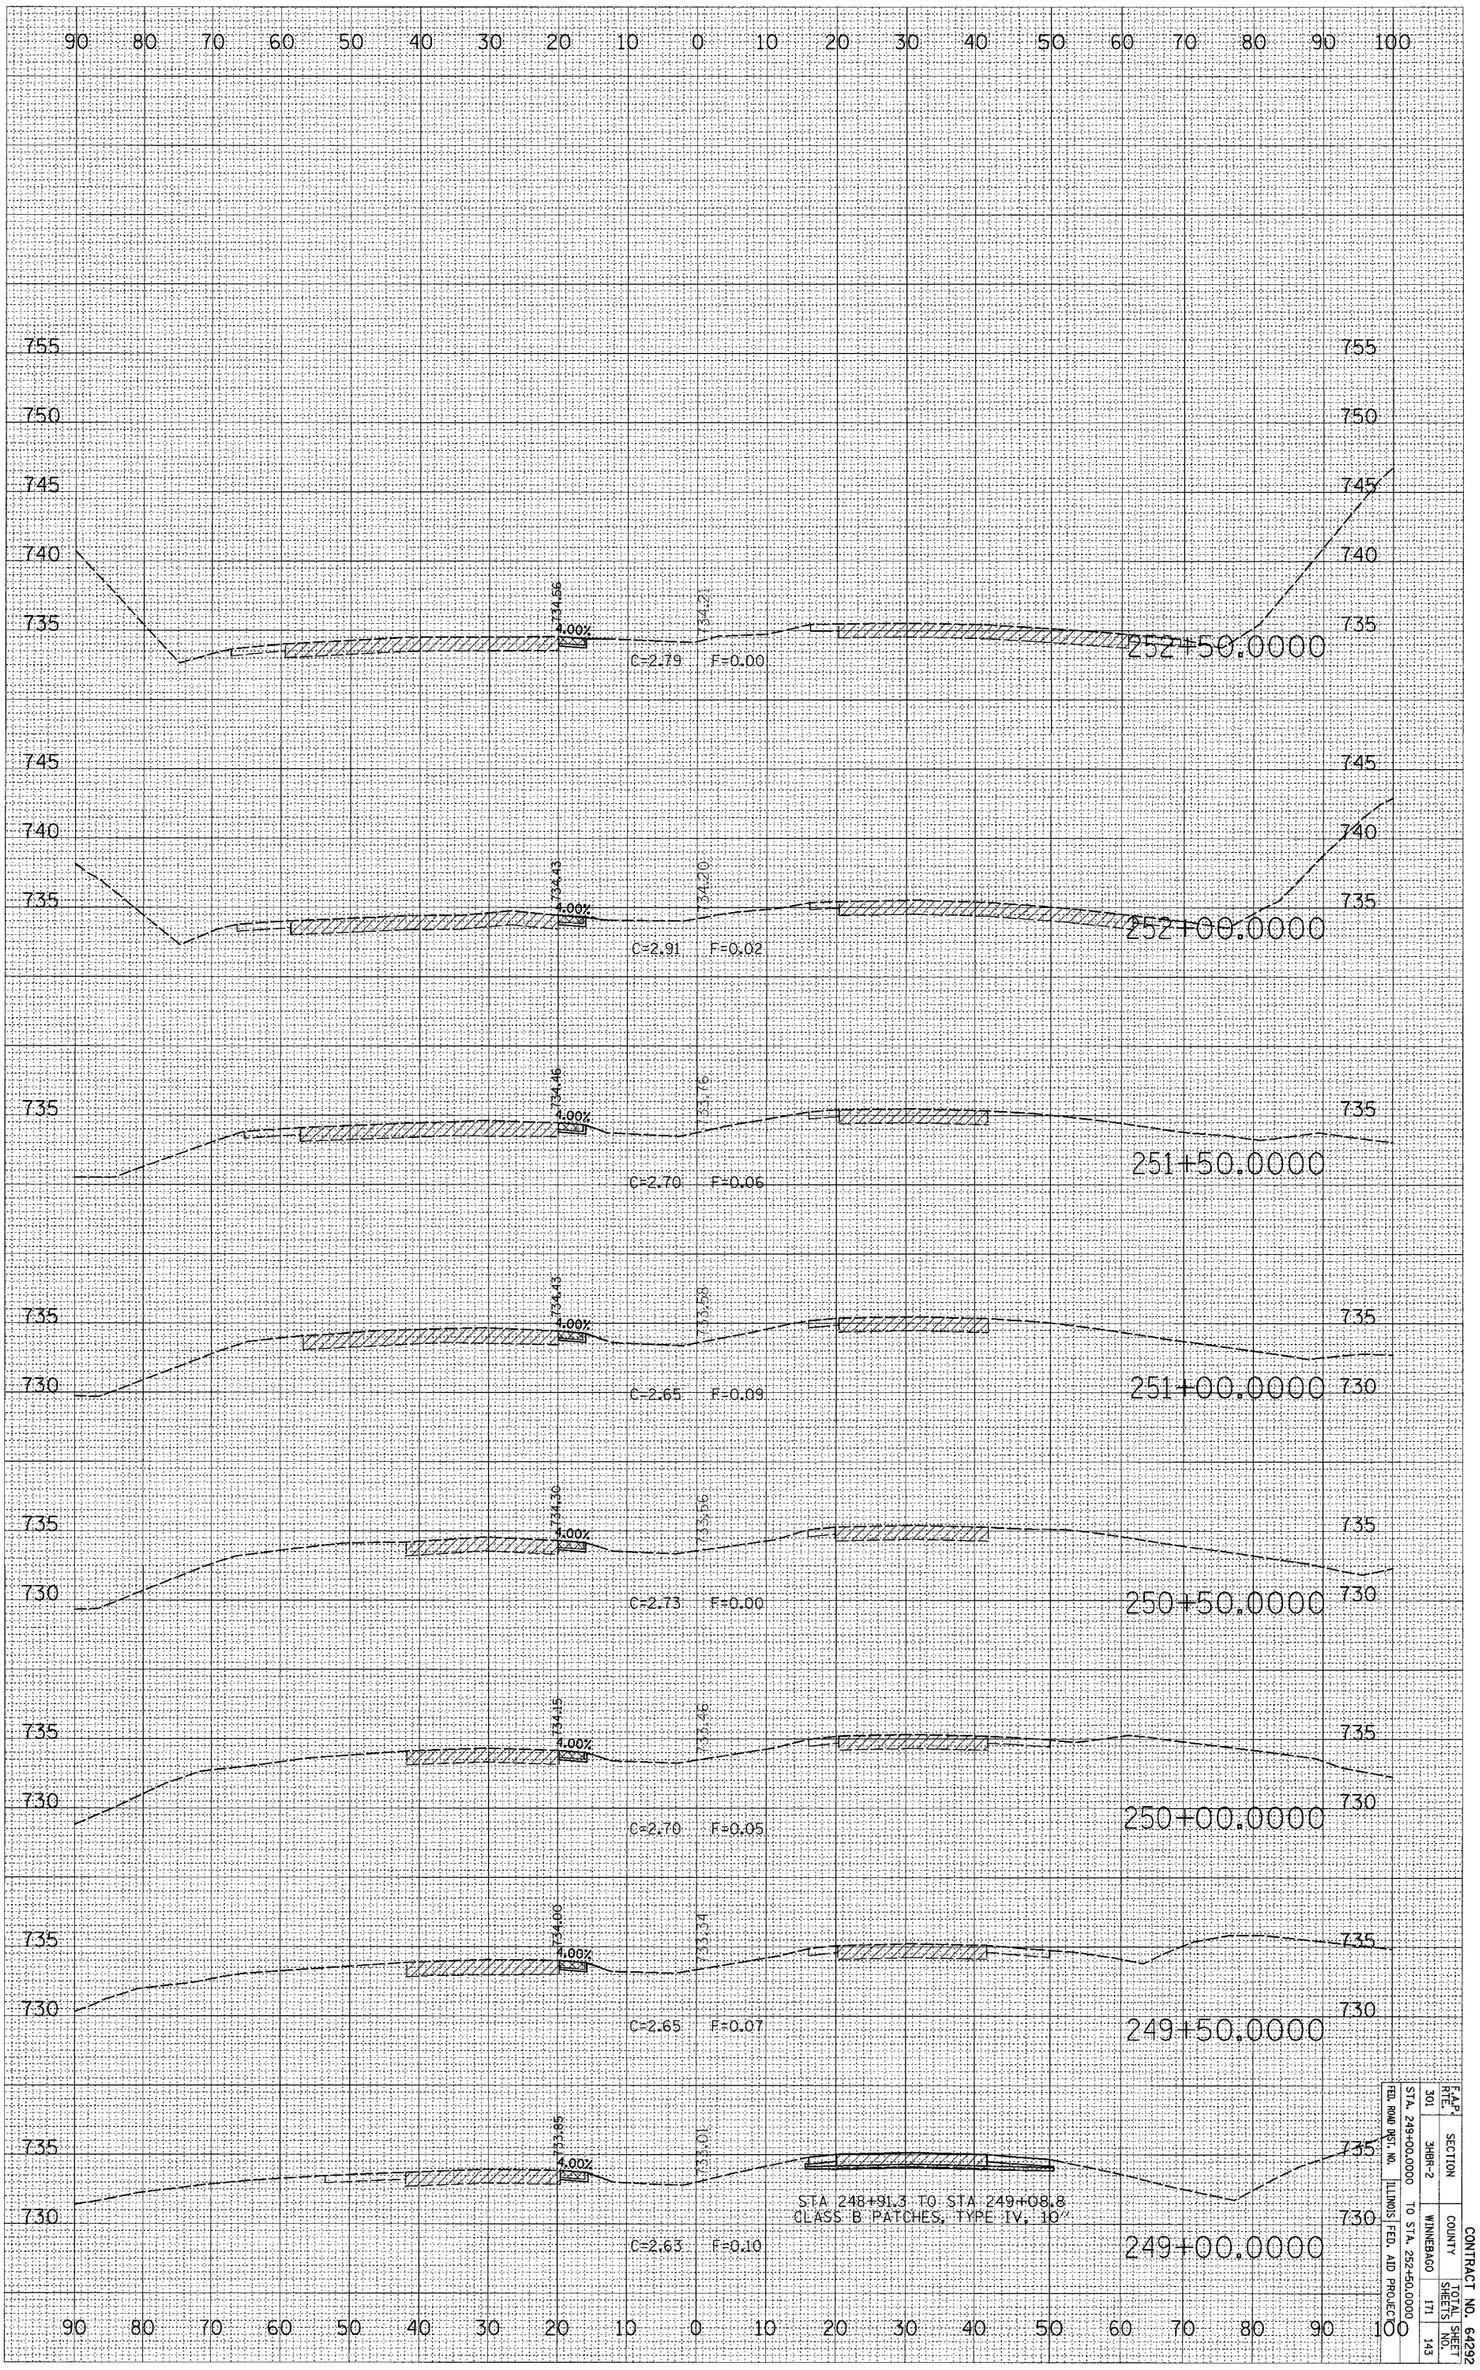

FED. RWD PROJ. NO.	F.A.P. RTE.	SECTION	COUNTY	TOTAL SHEETS	SHEET NO.
ILLINOIS FED. AID PROJECT	301	3HBR-2	WINNEBAGO	171	143
	STA. 249+00.0000	TO STA. 252+50.0000			

CONTRACT NO. 64292

IL 251