PLOT DATE = Mon Jan 28 07:36:40 2008
FILE NAME = K:\Projects\Carroll\64C35_IL64_IL78_to_Dale_plans\Henson_project_file\Maurer-Stutz\Final plans\Revised\Z07806XM1.dgn
PLOT SCALE = 10.0000 ' / IN.
USER NAME = hensonke

ORIGINAL SURVEY		BY	DATE
	SURVEYED		
	PLOTTED		
	AREAS		
NO.	AREAS CHECKED		

MAURER ▲ STUTZ, INC.
ENGINEERS SURVEYORS

FINAL SURVEY		BY	DATE
	SURVEYED		
	PLOTTED		
NOTE BOOK	TEMPLATE		
	AREAS		
NO.	AREAS CHECKED		

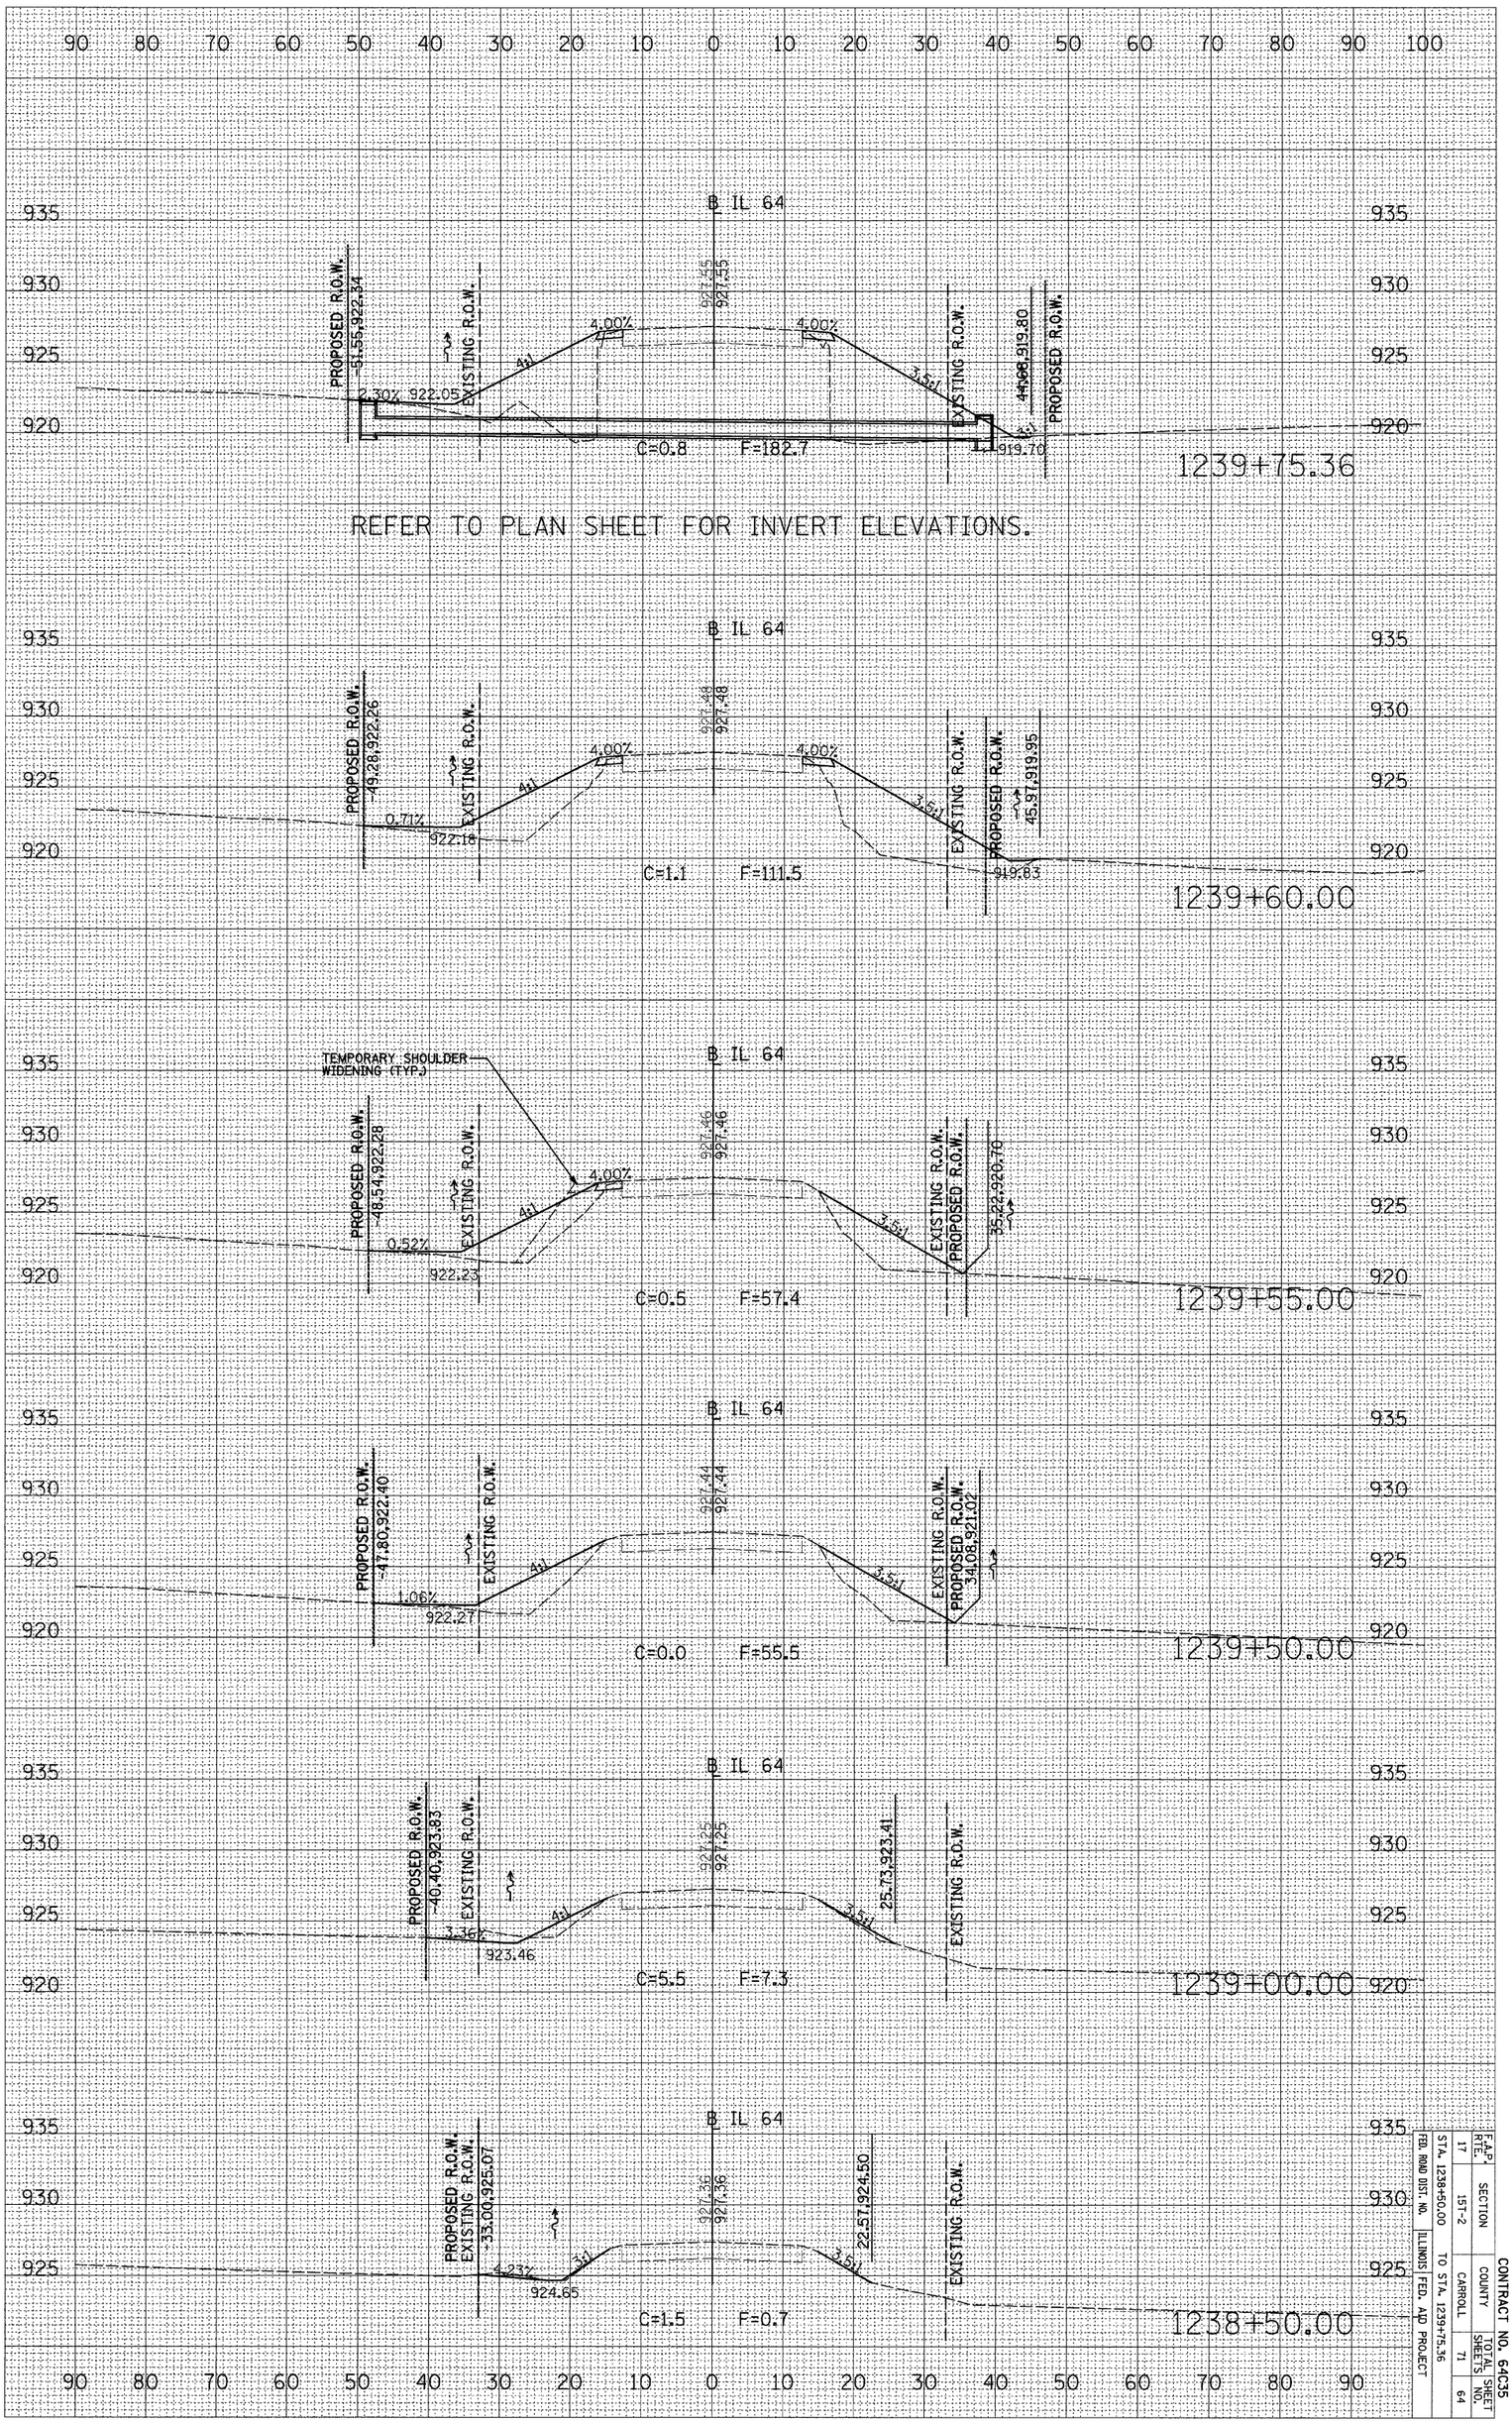

F.A.P. RTE.	SECTION	COUNTY	TOTAL SHEETS	SHEET NO.
17	15T-2	CARROLL	71	64

STA. 1238+50.00 TO STA. 1239+75.36

FED. ROAD DIST. NO. ILLINOIS FED. AID PROJECT

CONTRACT NO. 64C35