PLOT DATE = Mon Jan 28 07:36:41 2008
FILE NAME = K:\Projects\Carroll\64C35_IL64_IL73_to_Dale_prelims\Henson_project_file\Maurer-Stutz\Final plans\Revised\207806XM1.dgn
PLOT SCALE = 10.0000 ' / IN.
USER NAME = hensonke

| ORIGINAL SURVEY | | BY | DATE |
|---|---|---|---|
| NO. | SURVEYED | | |
| | PLOTTED | | |
| | AREAS | | |
| | AREAS CHECKED | | |

MAURER ▲ STUTZ, INC. ENGINEERS SURVEYORS

| FINAL SURVEY | | BY | DATE |
|---|---|---|---|
| NOTE BOOK | SURVEYED | | |
| | PLOTTED | | |
| | TEMPLATE | | |
| NO. | AREAS | | |
| | AREAS CHECKED | | |

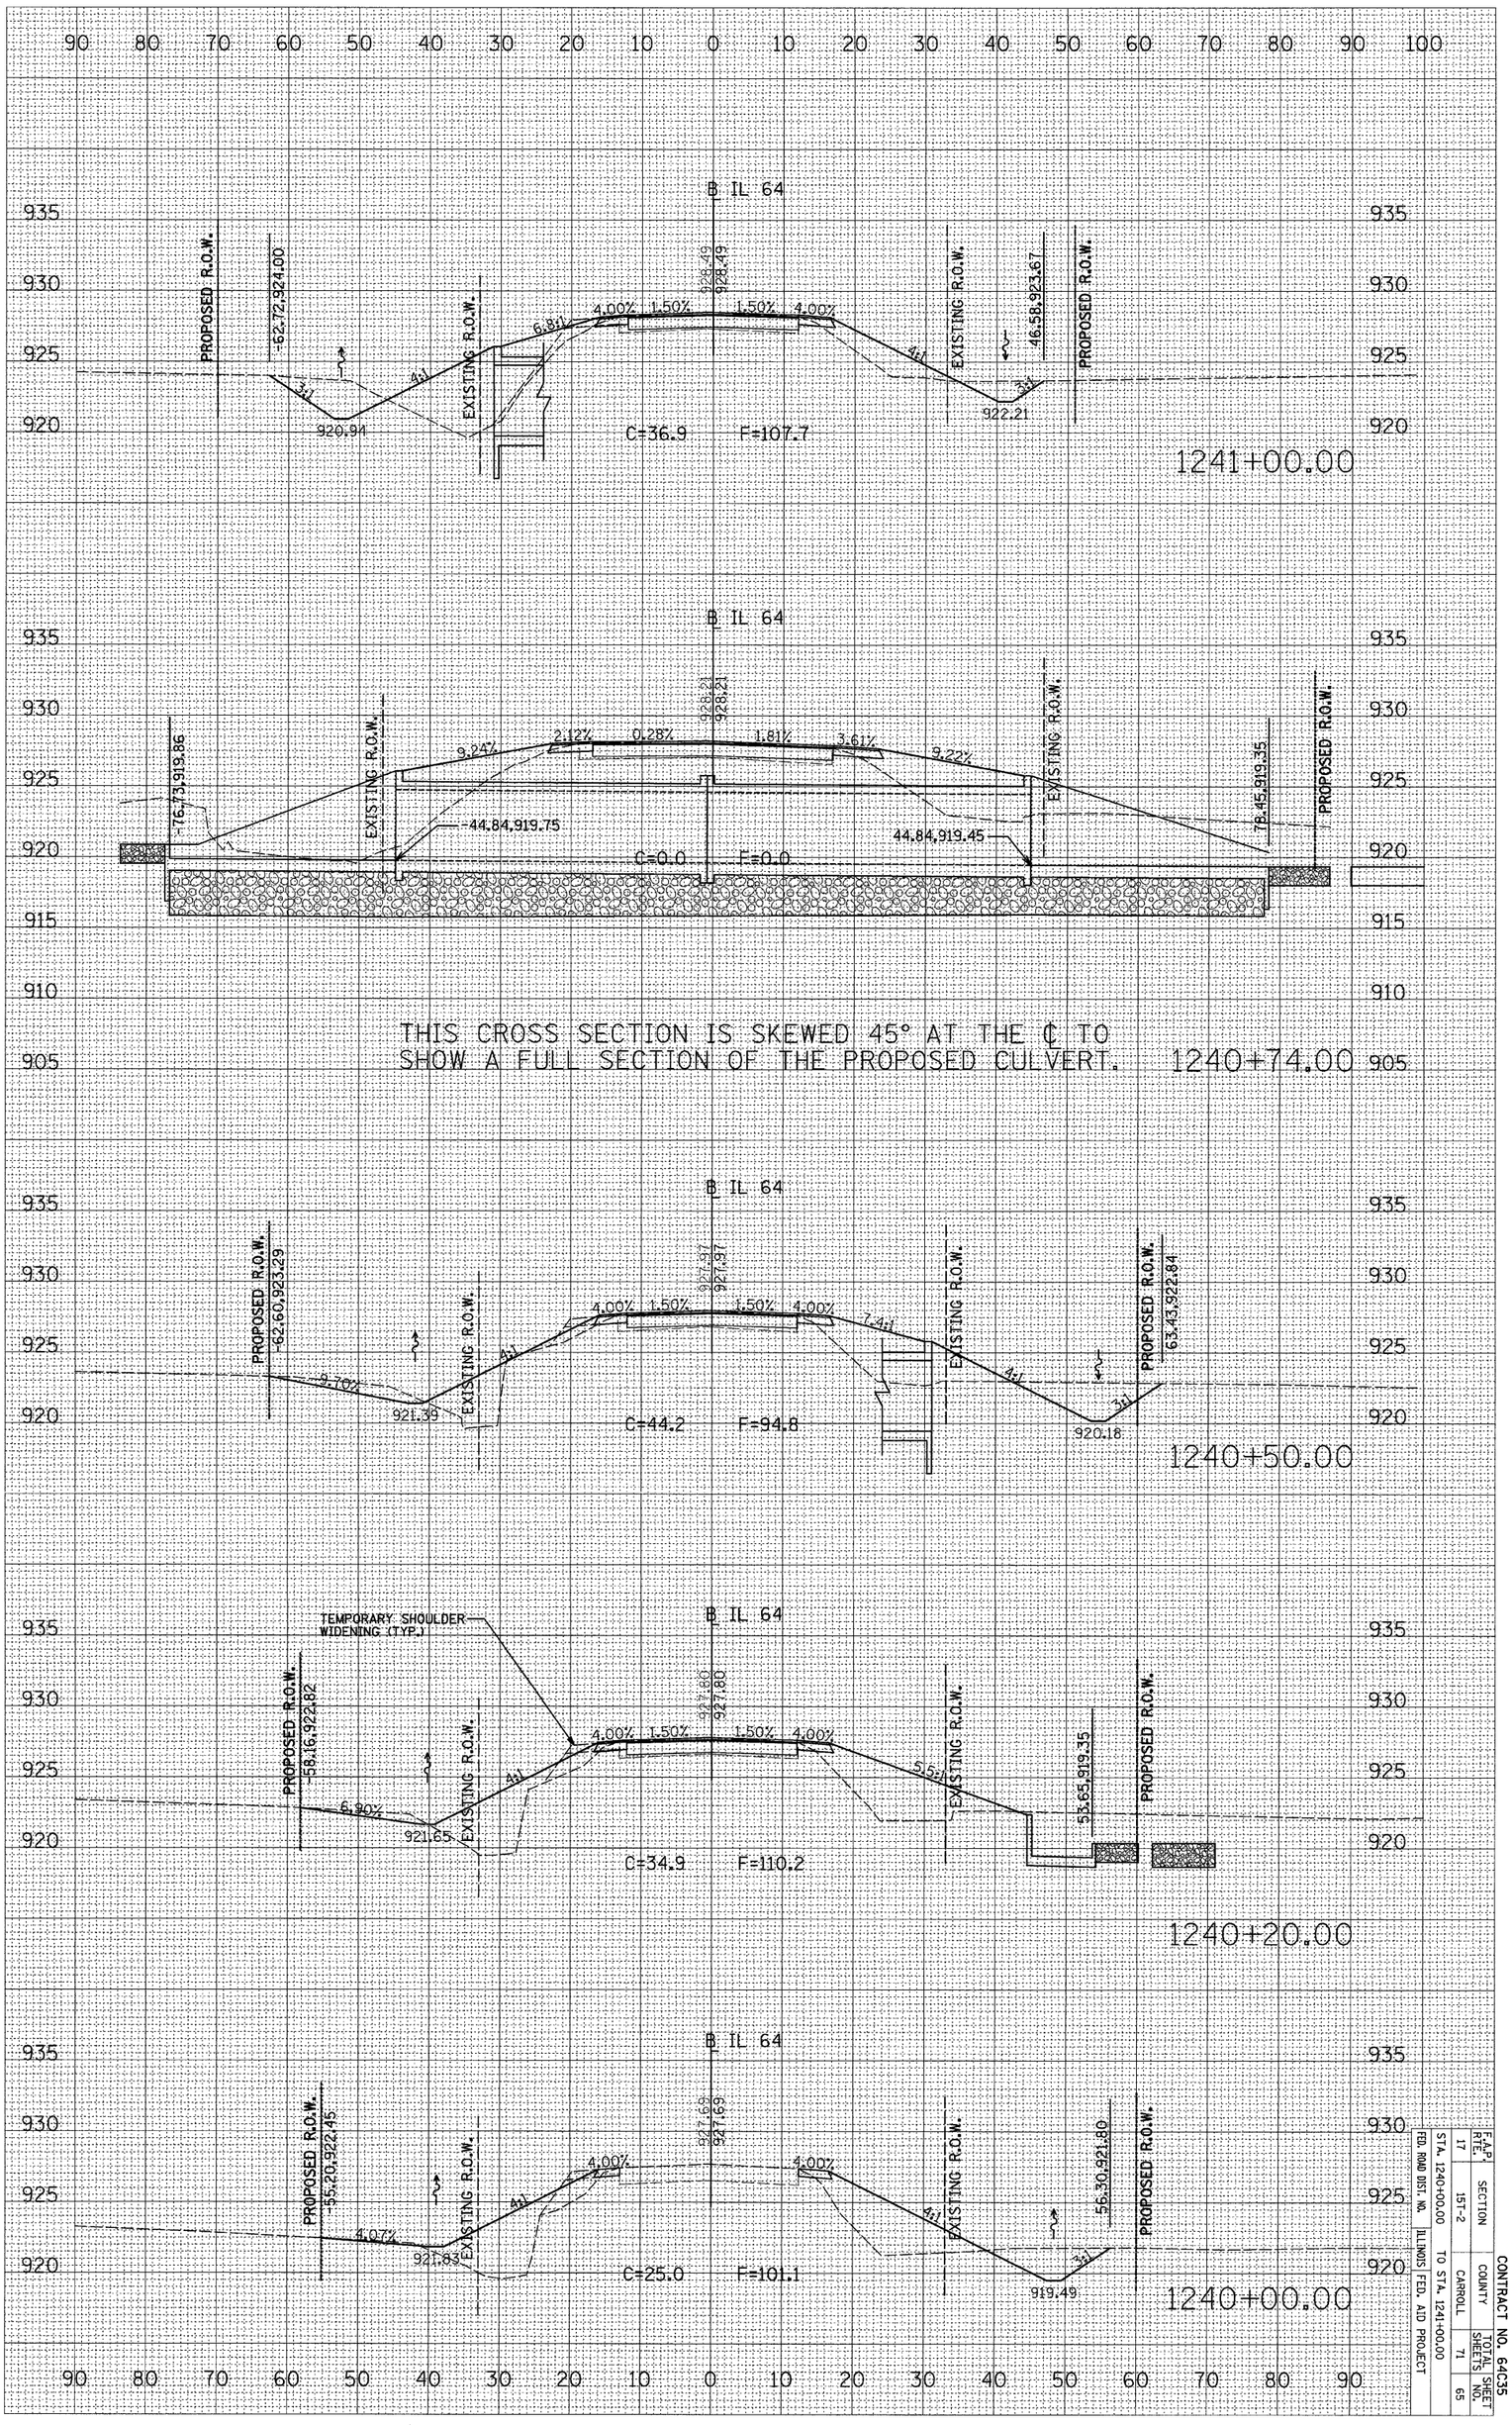


CONTRACT NO. 64C35

| F.A.P. RTE. | SECTION | COUNTY | TOTAL SHEETS | SHEET NO. |
|---|---|---|---|---|
| 17 | 151-2 | CARROLL | 71 | 65 |

STA. 1240+00.00 TO STA. 1241+00.00

FED. ROAD DIST. NO. | ILLINOIS | FED. AID PROJECT