CONTRACT NO. 64C35

F.A.P RTE.	SECTION	COUNTY	TOTAL SHEETS	SHEET NO.
17	15T-2	CARROLL	71	68

STA. 135499.9694 TO STA. 135699.9694

FED. ROAD DIST. NO. | ILLINOIS | FED. AID PROJECT

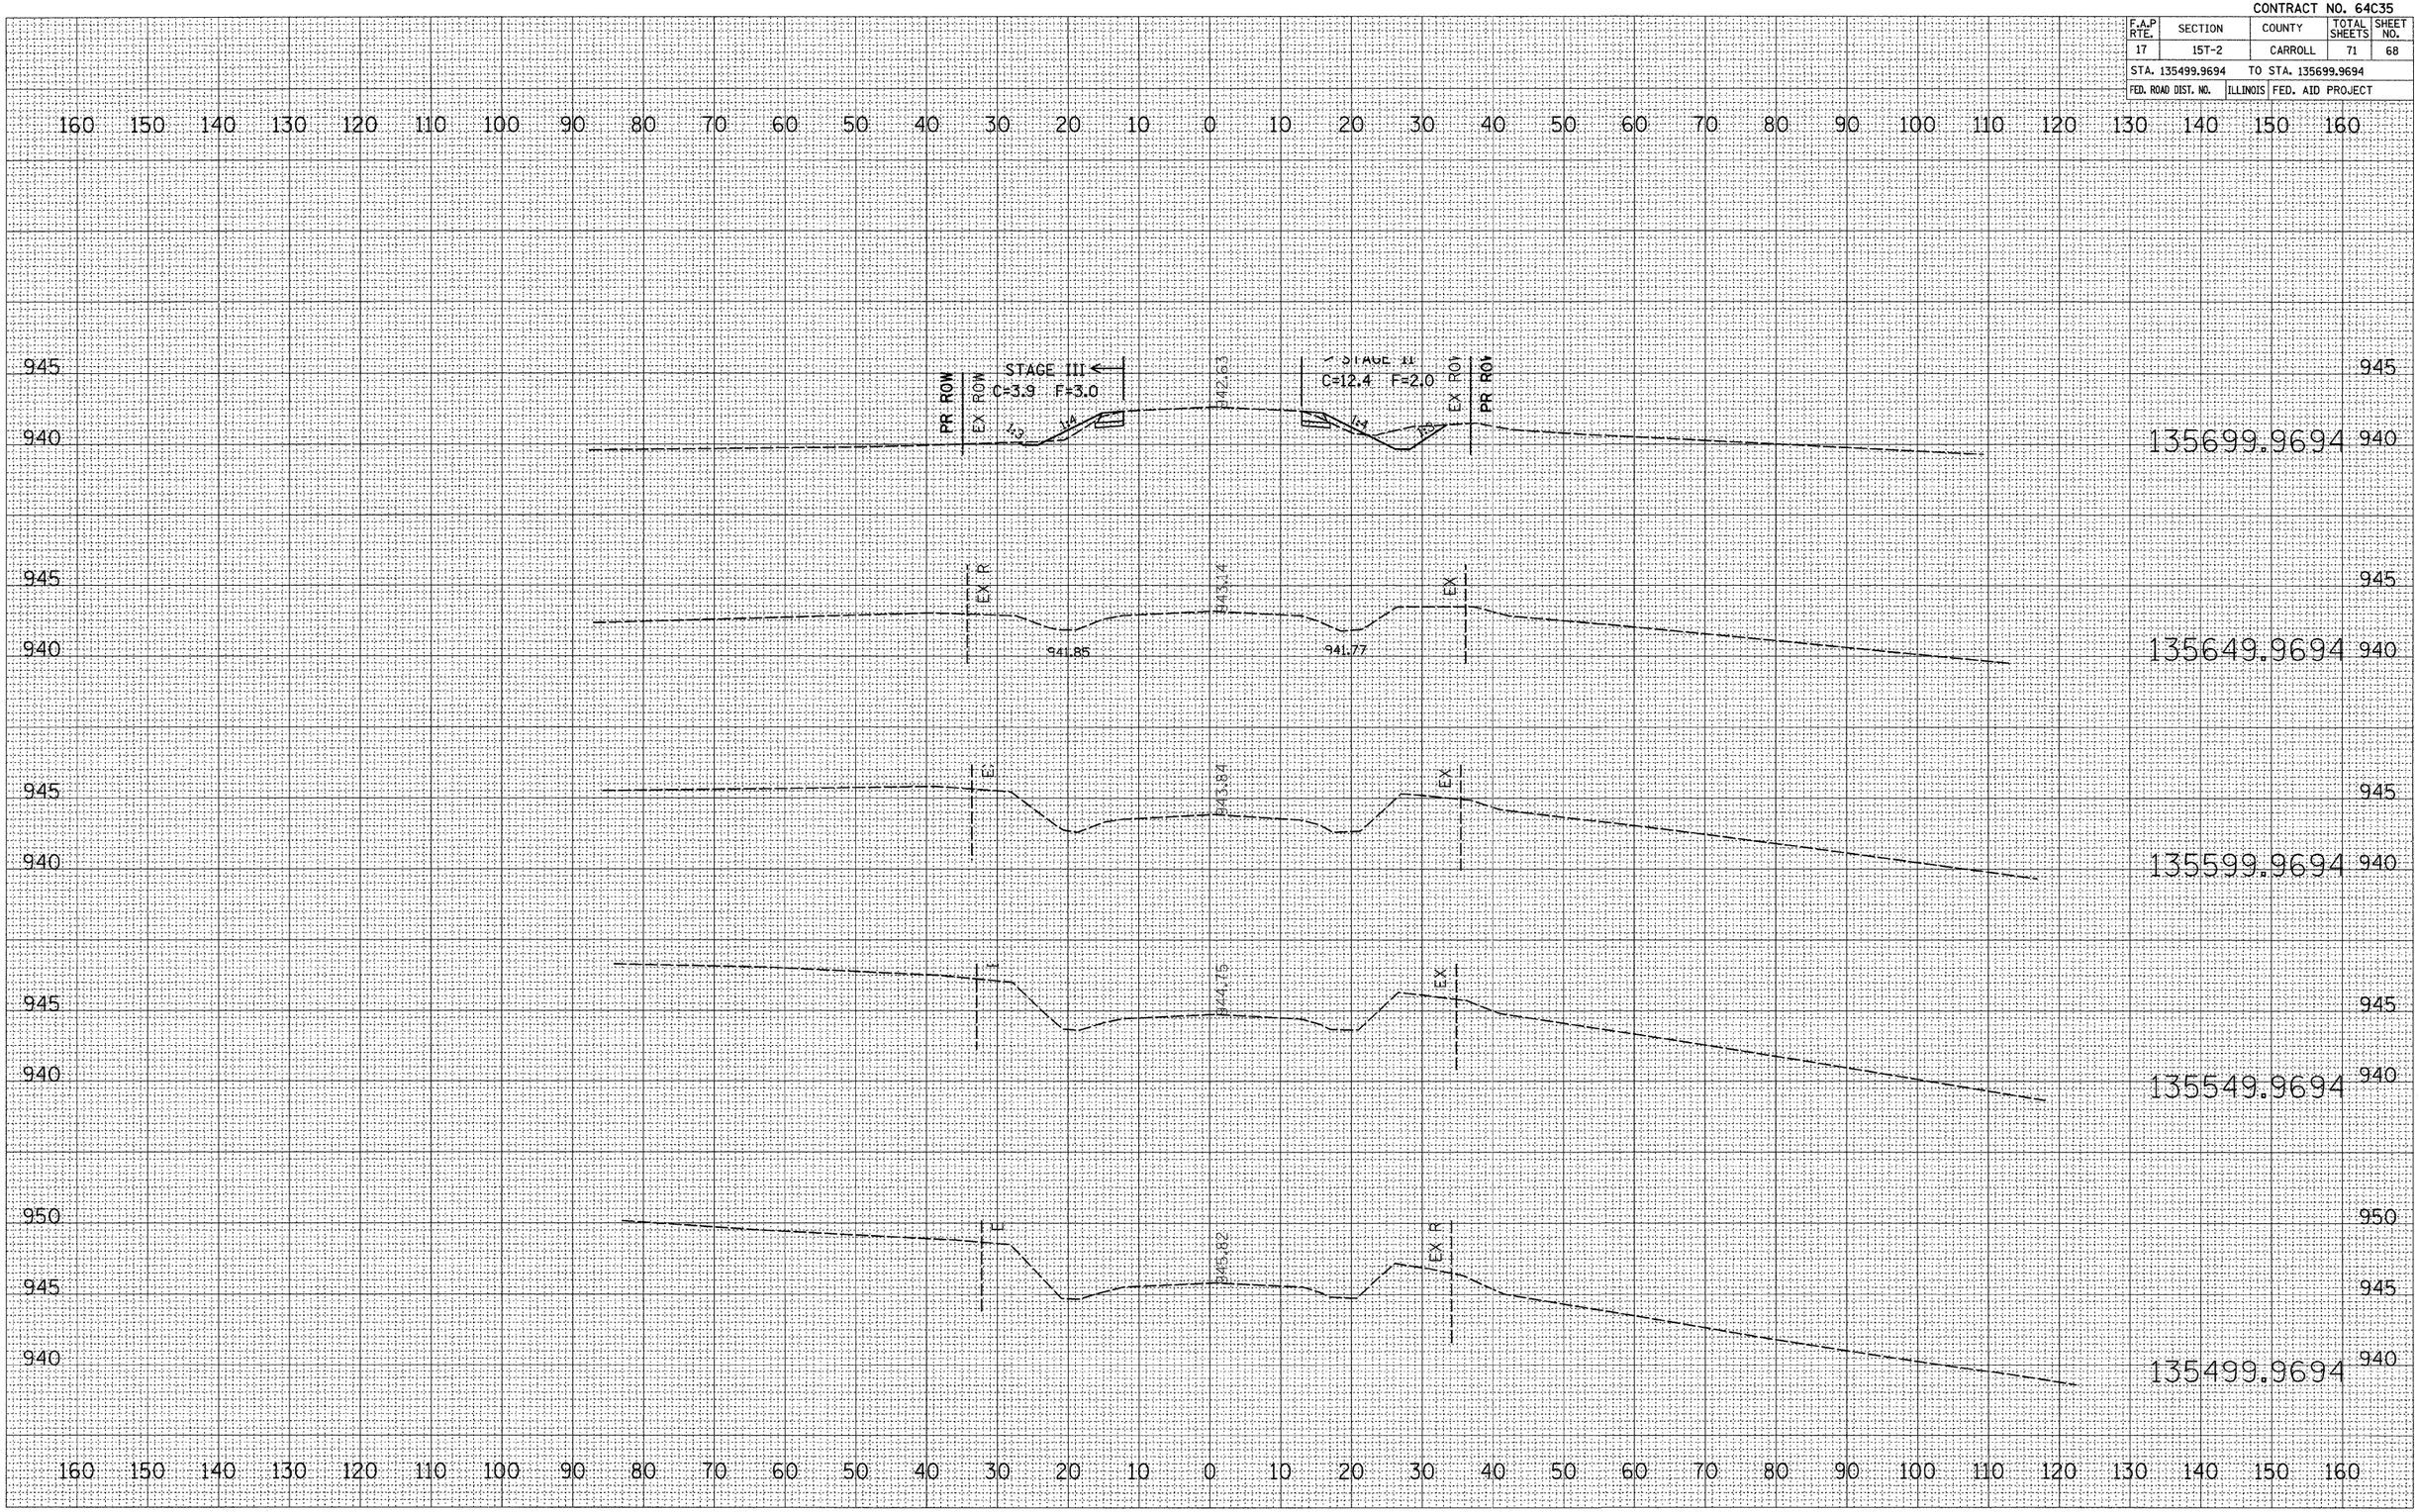

FINAL SURVEY | NOTE BOOK NO. | SURVEYED | PLOTTED | TEMPLATE | AREAS | AREAS CHECKED | BY | DATE

ORIGINAL SURVEY | NOTE BOOK NO. | SURVEYED | PLOTTED | TEMPLATE | AREAS | AREAS CHECKED | BY | DATE

PLOT DATE = Mon Jan 28 07:42:18 2008
FILE NAME = C:\Projects\p207806\d07806xml.dgn
PLOT SCALE = 10.0000 ' / IN.
USER NAME = hensonke