PAVEMENT MARKINGS

N

EXIST. CURVE 310
PI STA. = 325+48.73
Δ = 12° 40′ 58″ (RT)
D = 0° 29′ 59″
R = 11,464.32′
T = 1,274.07′
L = 2,537.72′
E = 70.58′
e = ----
T.R. = -----
S.E. RUN = -----
P.C. STA. = 312+74.67
P.T. STA. = 338+12.39

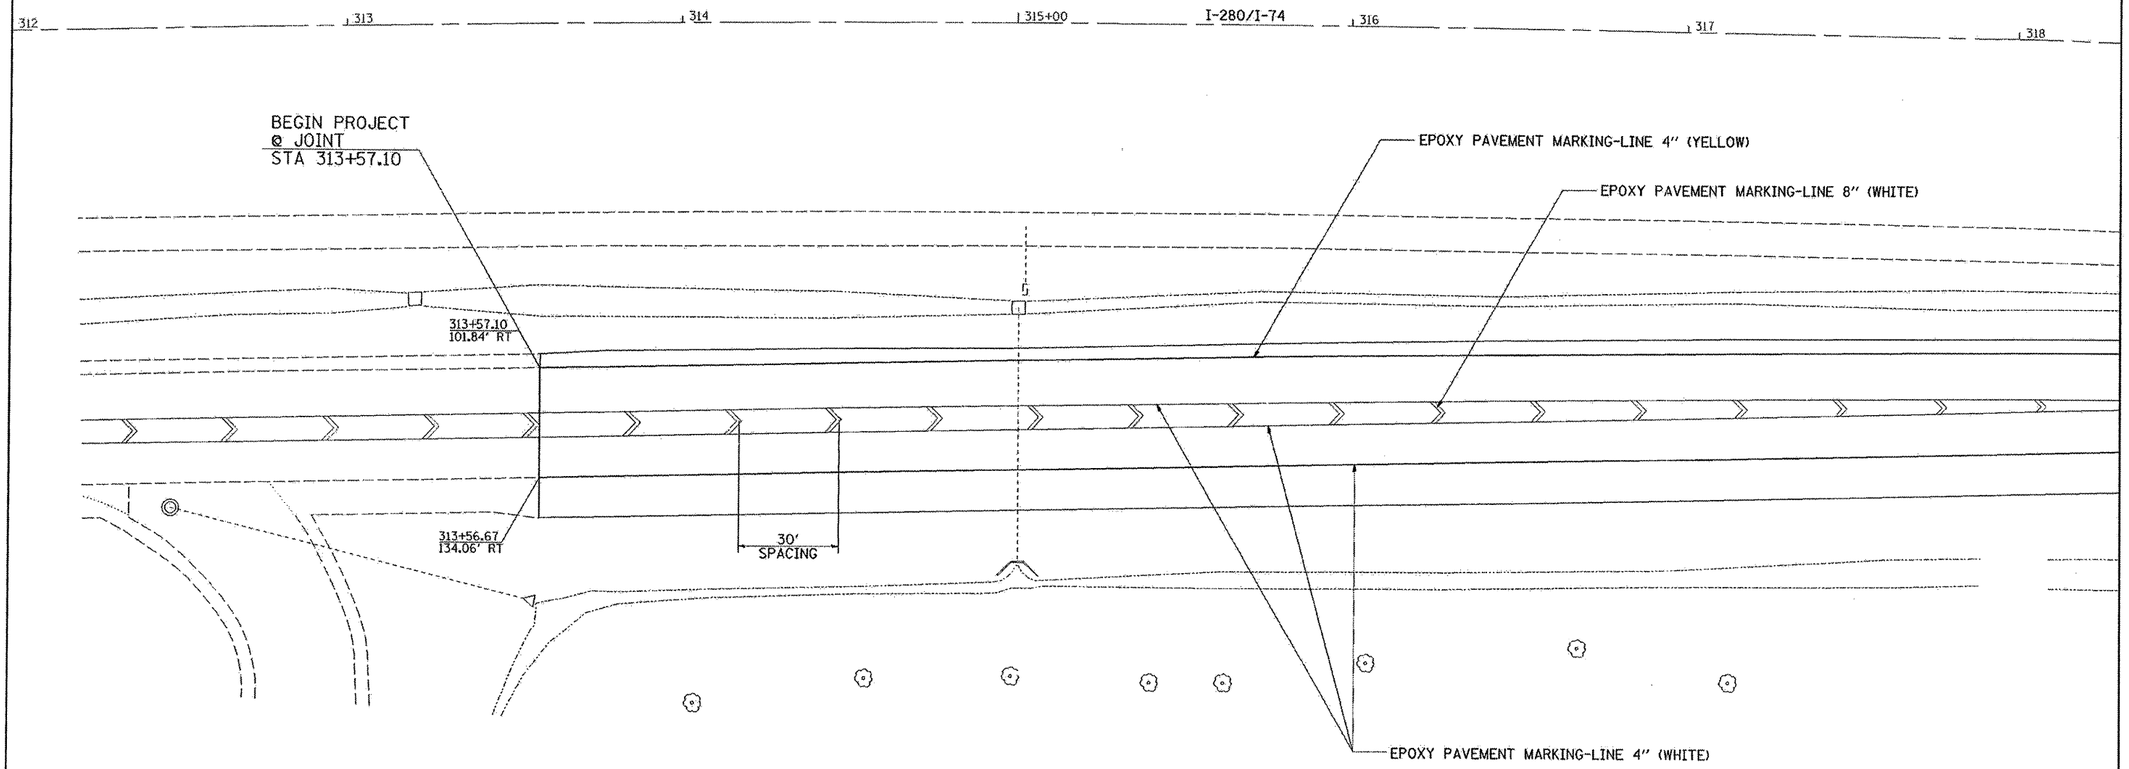

0 50′ 100′

FILE NAME = c:\projects\p203008\d03008shts.dgn	USER NAME = dhtelerso	DESIGNED -	REVISED -
		DRAWN -	REVISED -
	PLOT SCALE = 20.0000 ' / IN.	CHECKED -	REVISED -
	PLOT DATE = Mon Feb 04 10:04:35 2008	DATE -	REVISED -

STATE OF ILLINOIS
DEPARTMENT OF TRANSPORTATION

PAVEMENT MARKINGS

SCALE: | SHEET NO. OF SHEETS | STA. | TO STA.

F.A.I RTE.	SECTION	COUNTY	TOTAL SHEETS	SHEET NO.
74	(81-3WS)M-1	ROCK ISLAND		14
		CONTRACT NO. 64D94		
FED. ROAD DIST. NO.	ILLINOIS	FED. AID PROJECT		