CONTRACT NO. 66531

F.A.P. RTE.	SECTION	COUNTY	TOTAL SHEETS	SHEET NO.
46	(2,2-1)RS-2	LASALLE	19	10
STA.		TO STA.		
FED. ROAD DIST. NO.	ILLINOIS	FED. AID PROJECT		

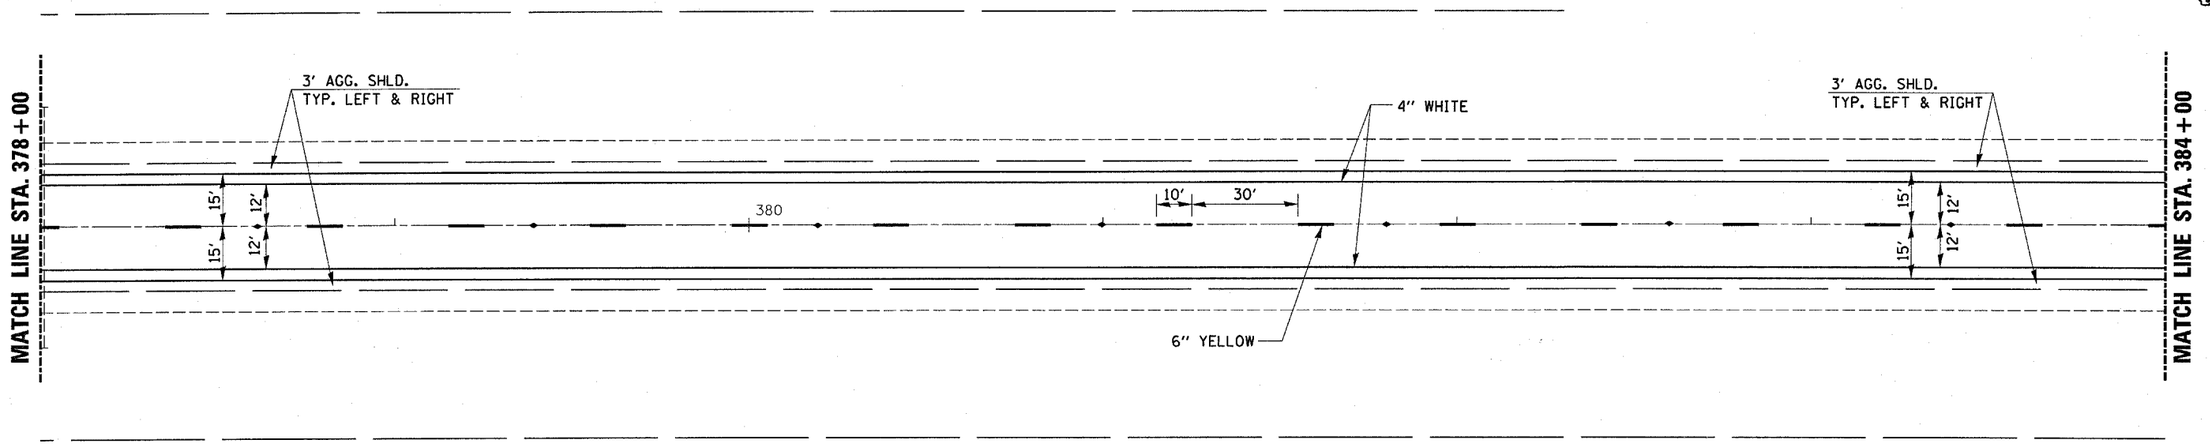

0 20 40 60
SCALE IN FEET

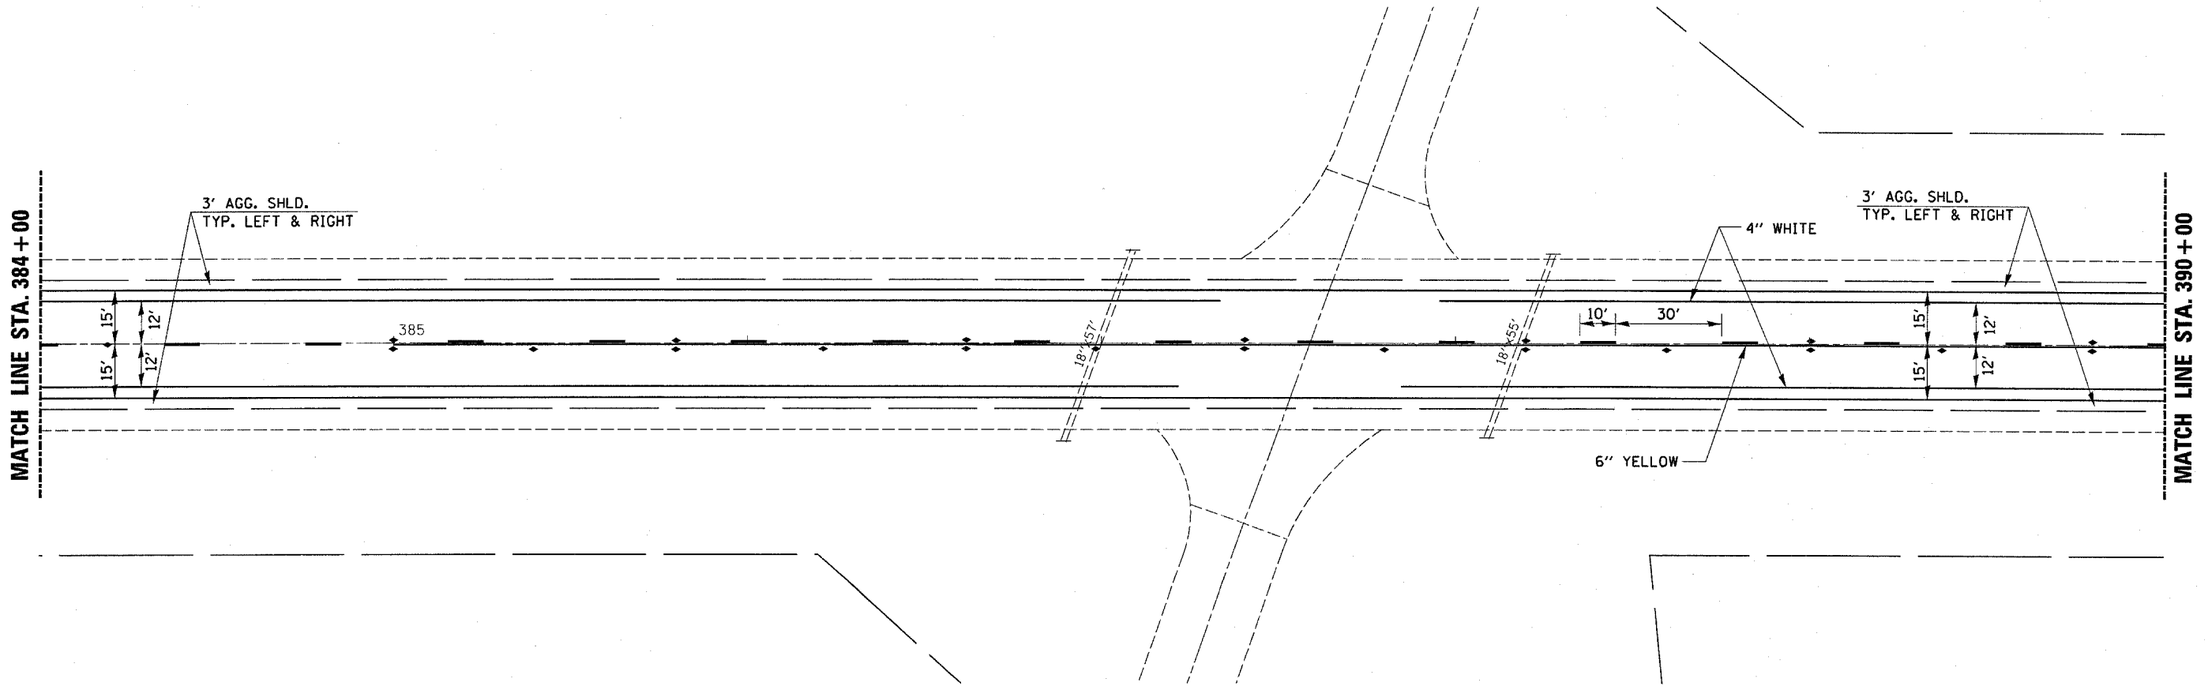

Mar 31, 2008 - 04:51:36 PM
c:\projects\ed01305\sheets.dgn

STA. 378+00 TO STA. 390+00