CONTRACT NO. 66681

F.A.P. RTE.	SECTION	COUNTY	TOTAL SHEETS	SHEET NO.
324	(7) DM	DEKALB	24	9
STA.		TO STA.		
FED. ROAD DIST. NO. 3	ILLINOIS	FED. AID PROJECT		

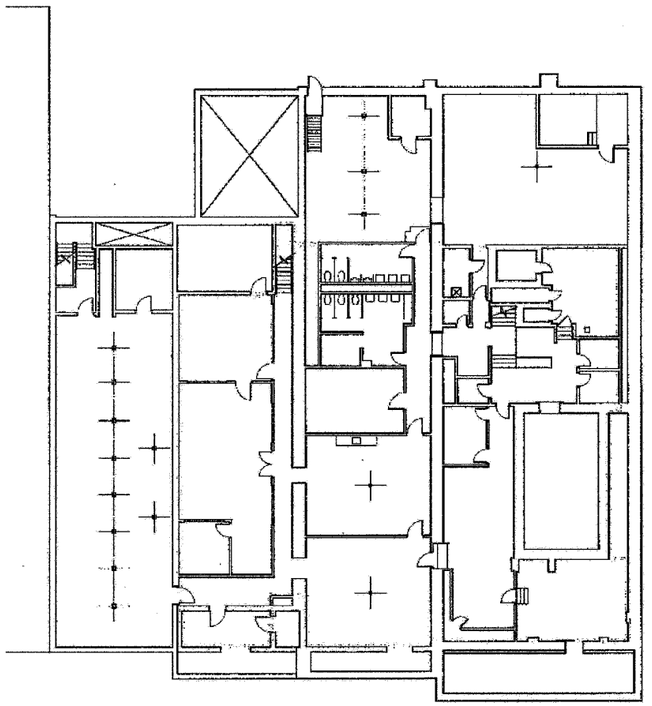

GROSS AREA SQ. FT.	12,976	SQ. FT.
RENTABLE AREA SQ. FT.	6,531	SQ. FT.
USABLE AREA SQ. FT.	6,531	SQ. FT.

LOWER LEVEL FLOOR PLAN

SCALE: 1/8" = 1'-0"

North

LARSON and DARBY Inc.
ARCHITECTS · ENGINEERS · PLANNERS
ROCKFORD, ILLINOIS CHICAGO, ILLINOIS

MEASURED DRAWINGS
NATIONAL CITY BANK
DEKALB FACILITY

REVISIONS	DATE

DRAWN: A.R.R. APPROVED: R.S.W.

DATED: 30-1988
PROJECT NUMBER: 8199
SHEET NUMBER: D-A1.1

COPYRIGHT 1004
All plans and details including copyright herein shall not be duplicated, developed or otherwise used without the written consent of Larson and Darby, Inc.

© Wp Documents\Watermill City\Dekalb\11\1\1\8199BAK.dwg Fri Jan 08 11:17:28 1996 rrr

PLOT DATE = 1/8/97
FILE NAME = 8199A-ARCH.DGN
PLOT SCALE = AS NOTED
USER NAME = ARR

FOR INFORMATION ONLY

REVISIONS	
NAME	DATE

ILLINOIS DEPARTMENT OF TRANSPORTATION

EXISTING PLAN
FAP 324 (IL 23)
SECTION (7) DM
DEKALB COUNTY

SCALE: VERT.
HORIZ.
DATE

DRAWN BY A.R.R.
CHECKED BY J.K.C.