CONTRACT NO. 66681

F.A.P. RTE.	SECTION	COUNTY	TOTAL SHEETS	SHEET NO.
324	(7) DM	DEKALB	24	11
STA.	TO STA.			
FED. ROAD DIST. NO. 3	ILLINOIS	FED. AID PROJECT		

DEKALB / LOWER LEVEL OCCUPANCY

SYMBOL	OCCUPANCY/USE/AREA	COST GROUP	GROSS SQ. FT.	RENTABLE SQ. FT.	USABLE SQ. FT.
	MECHANICAL	N.A.	2,929	N.A.	N.A.
	COMMON AREA	N.A.	700	N.A.	N.A.
	PENETRATIONS	N.A.	(-283)	N.A.	N.A.
	BRANCH (1)	1291	N.A.	2,671	1,869
	BRANCH (2)	1291	N.A.	1,579	1,002
	BRANCH (3)	1291	N.A.	884	636
	BRANCH (4)	1291	N.A.	1,251	1,139
	BRANCH (5)	1291	N.A.	592	345
	BRANCH (6)	1291	N.A.	1,185	754
	MDS LOBBY	9815	N.A.	542	450
	VAULT	9838	N.A.	220	450

N.A. (NOT APPLICABLE)

	GROSS	RENTABLE	USABLE
FLOOR TOTAL	12,976	9,829	6,195
BUILDING TOTAL	37,383	34,040	31,399

GROSS AREA SQ. FT.	12,976	SQ. FT.
RENTABLE AREA SQ. FT.	9,829	SQ. FT.
USABLE AREA SQ. FT.	6,195	SQ. FT.

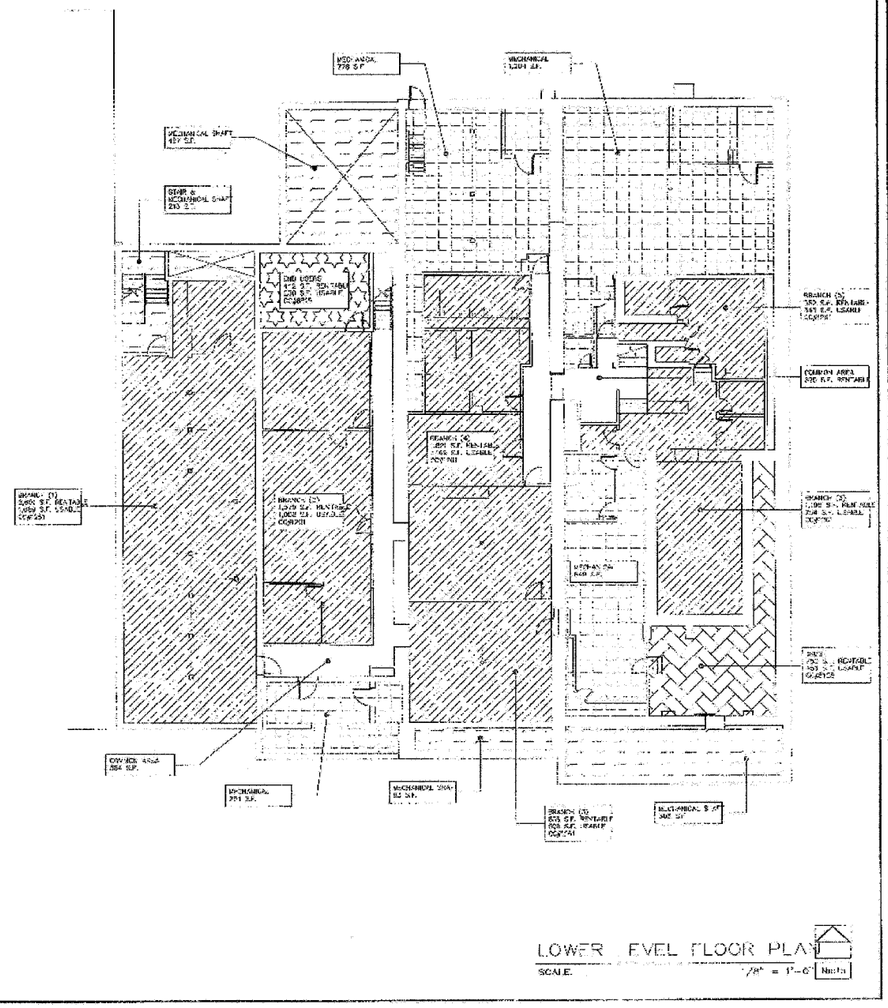

LOWER LEVEL FLOOR PLAN

SCALE: 1/8" = 1'-0"

COPYRIGHT 1999
all rights reserved
no part may be reproduced, published or used without the written consent of Larson and Darby, Inc.

LARSON and DARBY Inc.
ARCHITECTS · ENGINEERS · PLANNERS
ROCKFORD, ILLINOIS CHICAGO, ILLINOIS

SQUARE FOOTAGE CALCULATIONS
NATIONAL CITY BANK
DEKALB FACILITY

REVISIONS	DRAWN BY

DATE: 8-31-1999
PROJECT NUMBER: 9199
SHEET NUMBER: S-A05OFT

FOR INFORMATION ONLY

REVISIONS	
NAME	DATE

ILLINOIS DEPARTMENT OF TRANSPORTATION

EXISTING PLAN
FAP 324 (IL 23)
SECTION (7) DM
DEKALB COUNTY

SCALE: VERT.
HORIZ.
DATE

DRAWN BY A.R.R.
CHECKED BY J.K.C.

PLOT DATE = 4/07
FILE NAME = Z:\85486-ARCH\DGN
PLOT SCALE = AS NOTED
USER NAME = ARR