CONTRACT NO. 66694

F.A.P. RTE.	SECTION	COUNTY	TOTAL SHEETS	SHEET NO.
613	(8)RS-5	BUREAU	22	12
STA.		TO STA.		
FED. ROAD DIST. NO.	ILLINOIS	FED. AID PROJECT		

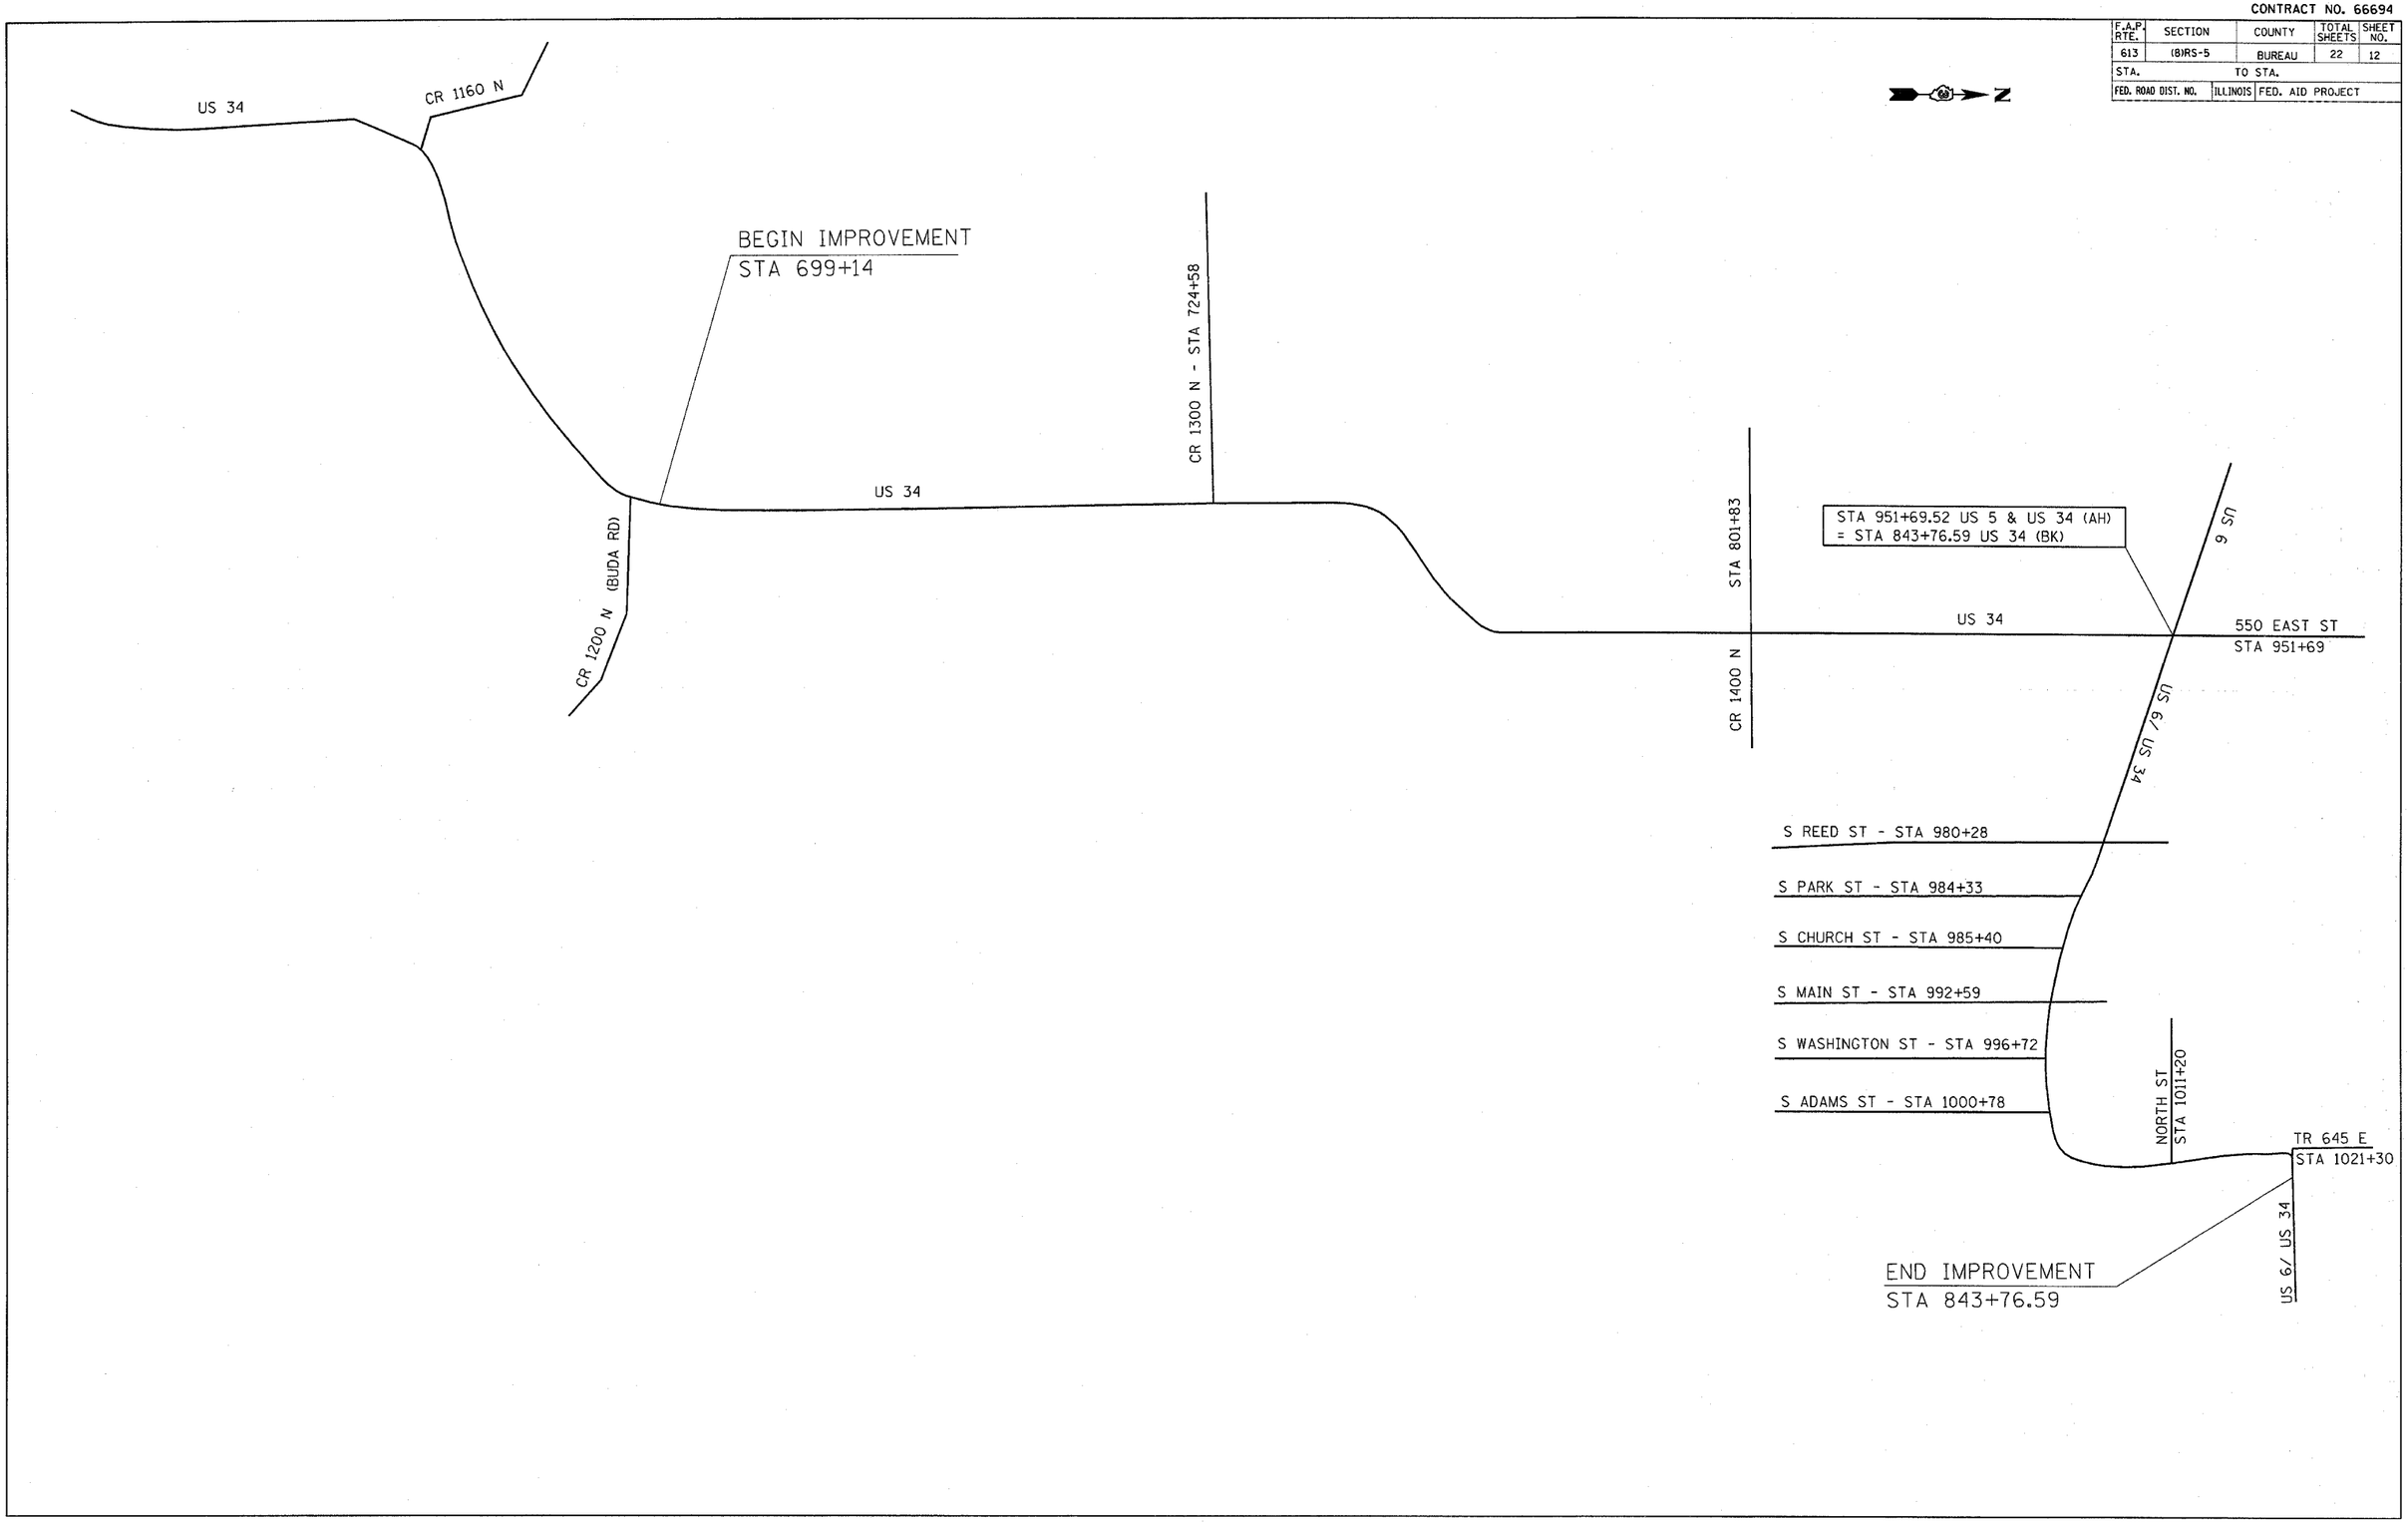

PLOT DATE = Mar 14, 2008 - 10:25:22 AM
FILE NAME = c:\projects\ed01507\detail.dgn
PLOT SCALE = 49.9999 ' / IN.
USER NAME = carpenterdj

PROJECT LAYOUT