CONTRACT NO. 66713

F.A.P. RTE.	SECTION	COUNTY	TOTAL SHEETS	SHEET NO.
330	(1R-B)I-3	KANKAKEE	20	20

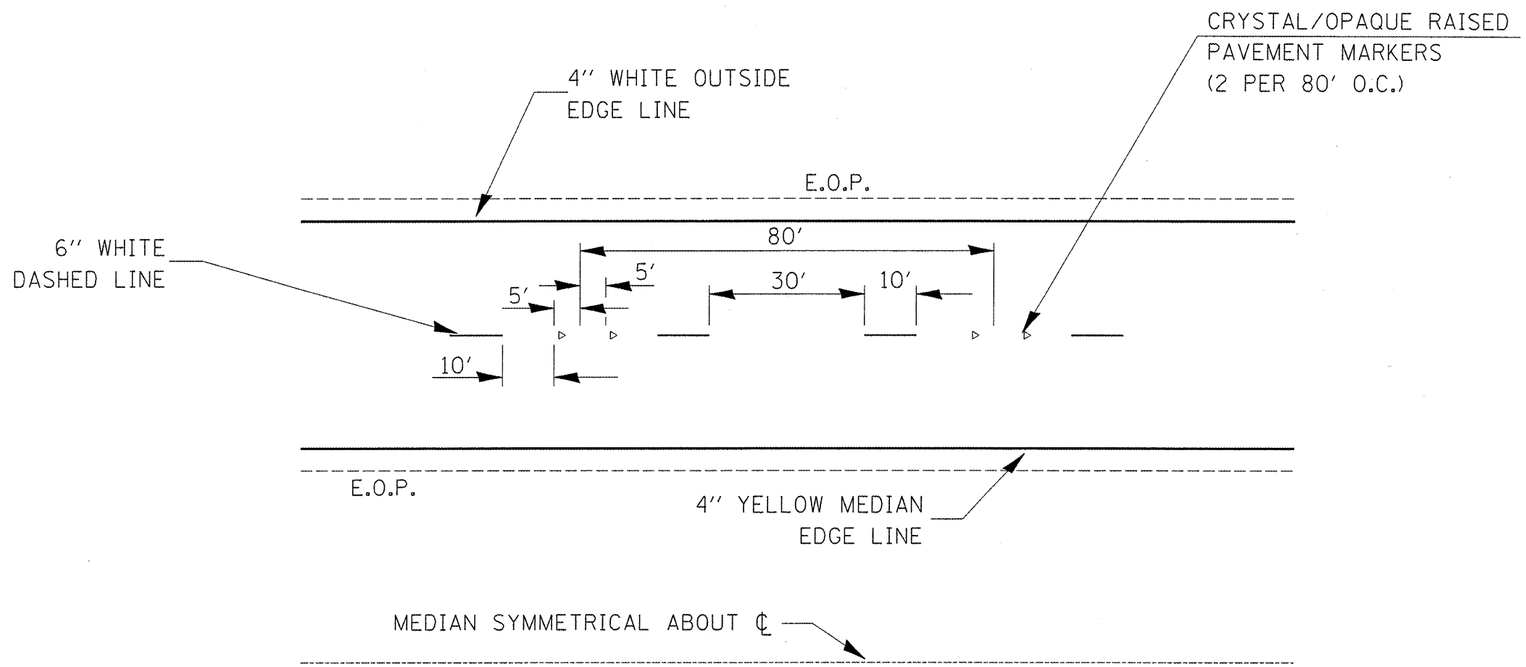

TYPICAL PAVEMENT MARKINGS

REVISIONS	
NAME	DATE

ILLINOIS DEPARTMENT OF TRANSPORTATION

TYPICAL PAVEMENT MARKINGS

FAP 330 (IL 17) SECTION (1R-B)I-3
KANKAKEE COUNTY
STA. 228+10.95
SN 046-0039 (EB) & SN 046-0040 (WB)

Mar 05, 2008 - 08:36:29 AM
c:\projects\cmaln09\cm303\details.dgn

LASALLE COUNTY SECTION: (50-6VB)I-2 FAI 412 (I-39)