CONTRACT *66720

F.A.P. RTE.	SECTION	COUNTY	TOTAL SHEETS	SHEET NO.
326	(111CS) W&RS-21	GRUNDY	85	75
STA.	TO STA.			
FED. ROAD DIST. NO. _	ILLINOIS	FED. AID PROJECT		

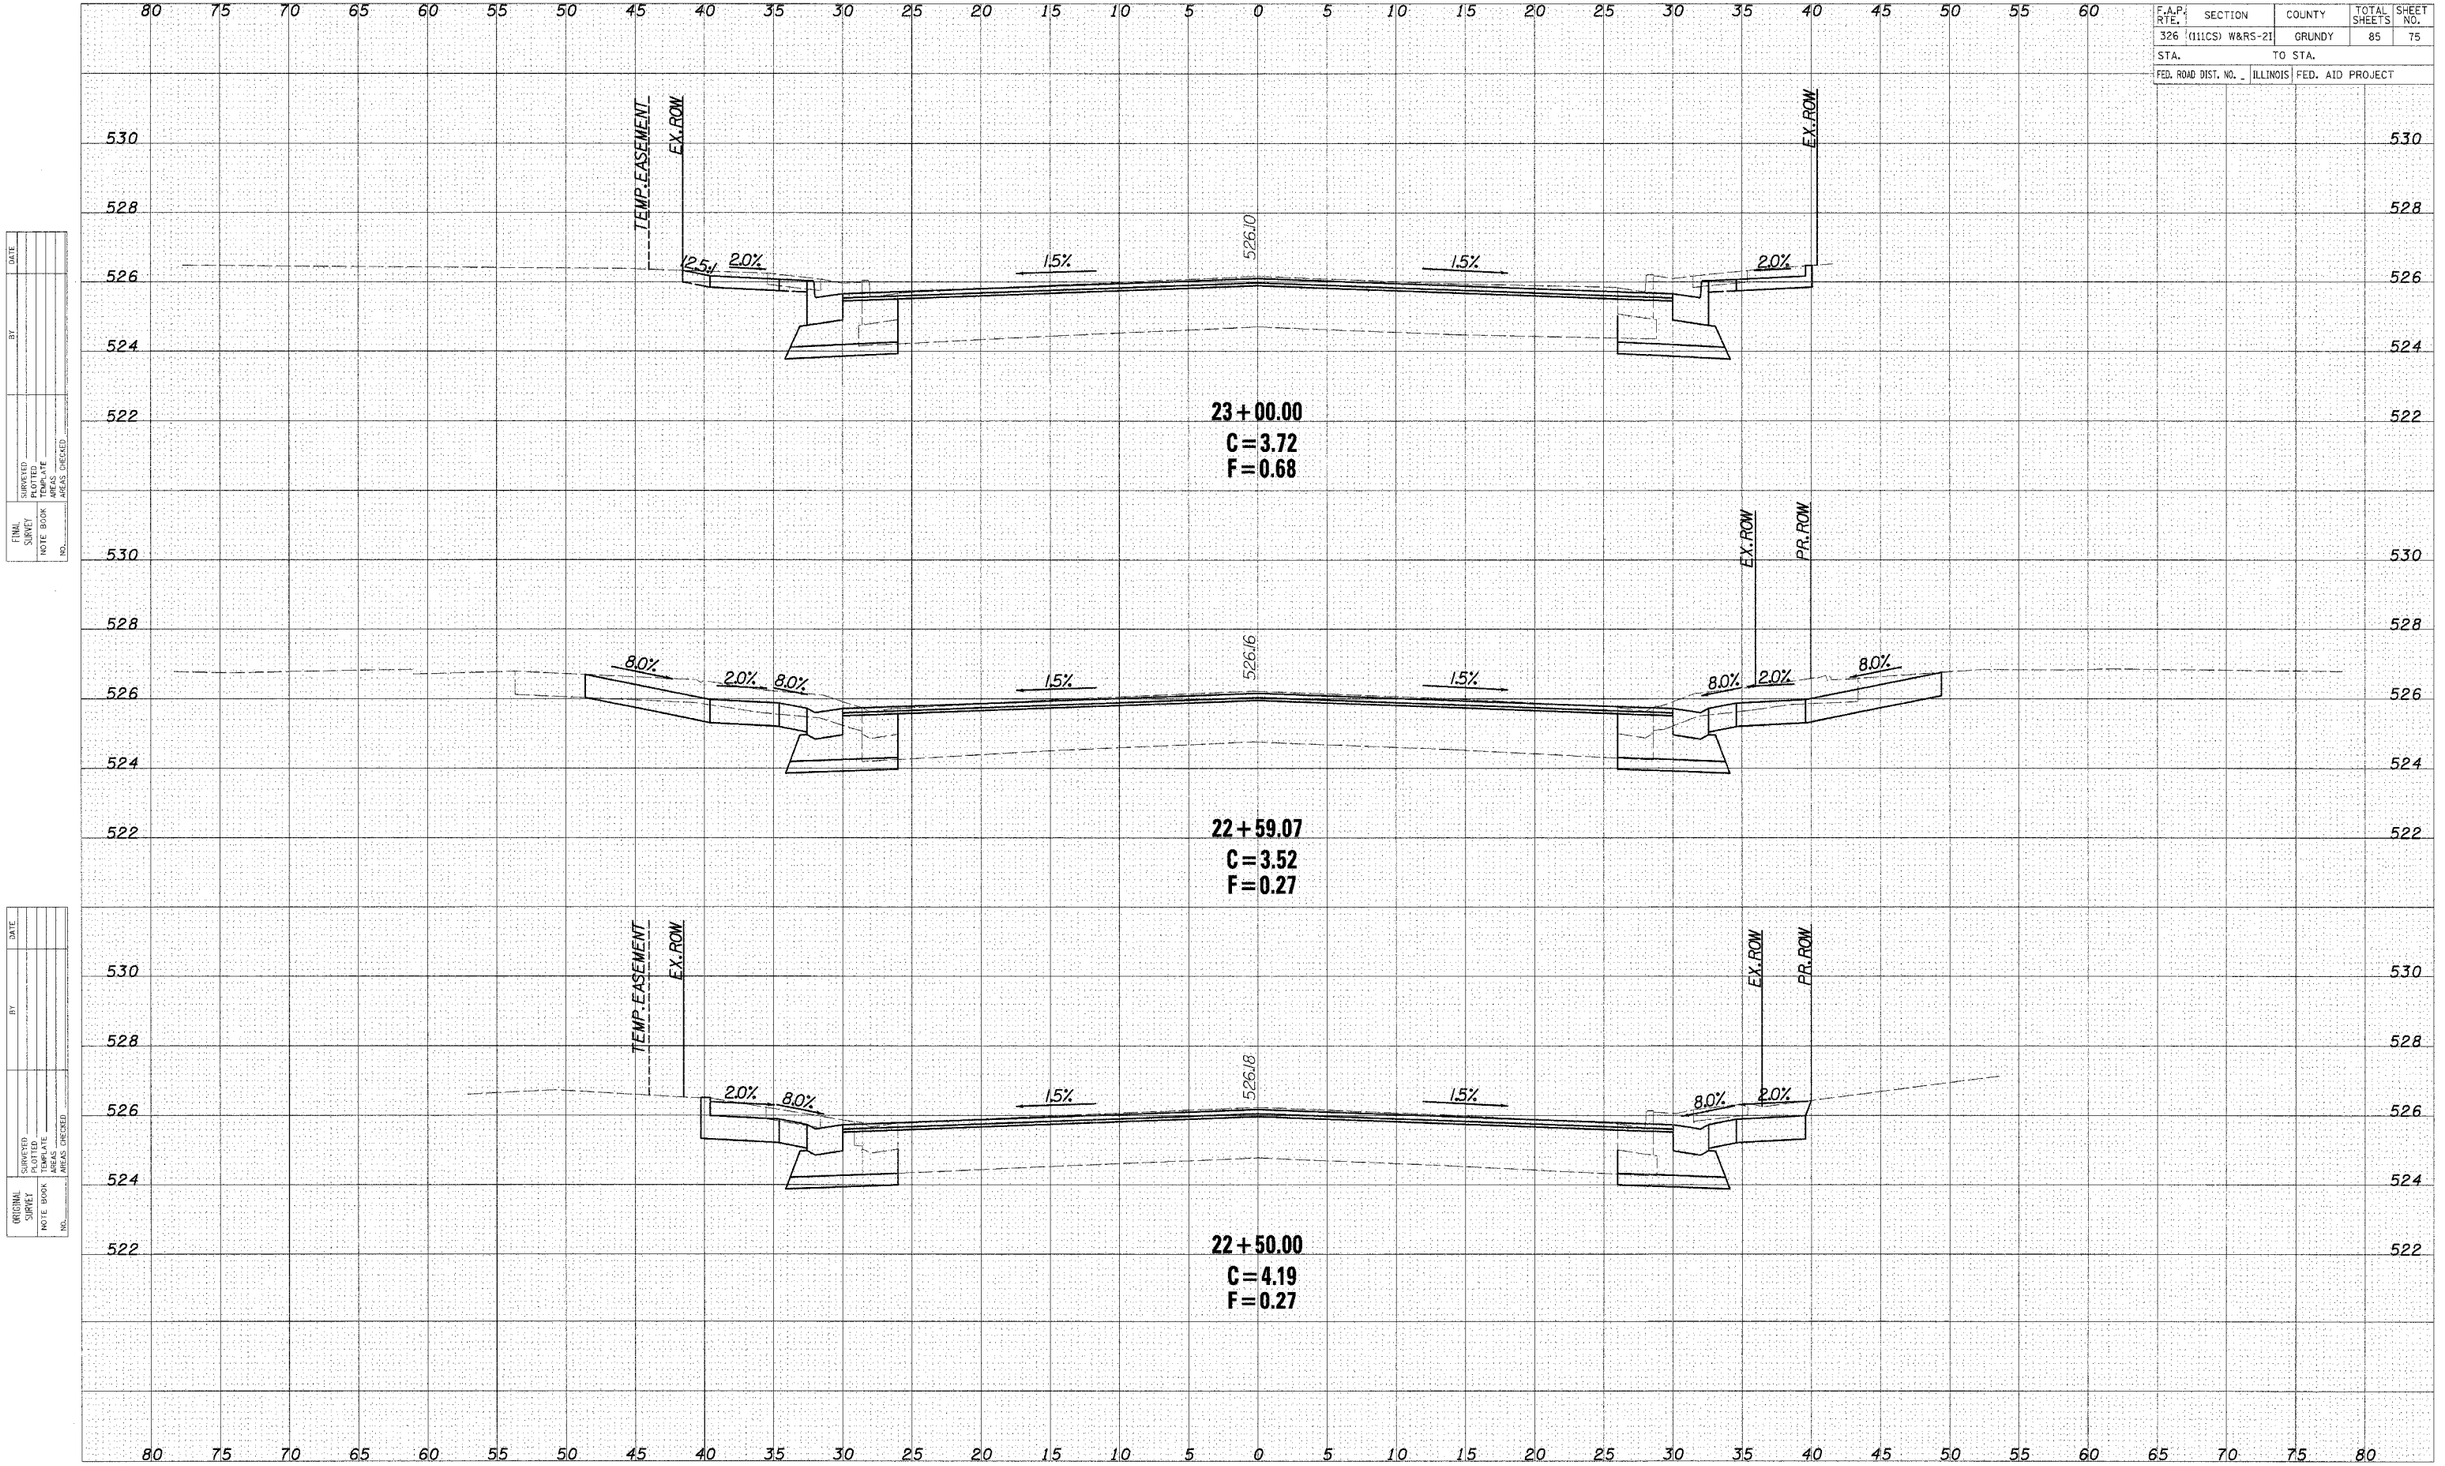

CROSS SECTIONS - IL ROUTE 47

.\PhaseII\Plans\xsshtwrz.dgn 1/30/2008 8:18:37 AM