CONTRACT #66720

F.A.P. RTE.	SECTION	COUNTY	TOTAL SHEETS	SHEET NO.
326	(111CS) W&RS-21	GRUNDY	85	77
STA.	TO STA.			
FED. ROAD DIST. NO. _	ILLINOIS	FED. AID PROJECT		

FINAL SURVEY — NOTE BOOK NO. — SURVEYED — PLOTTED — TRIAL PLATE AREAS — AREAS CHECKED — BY — DATE

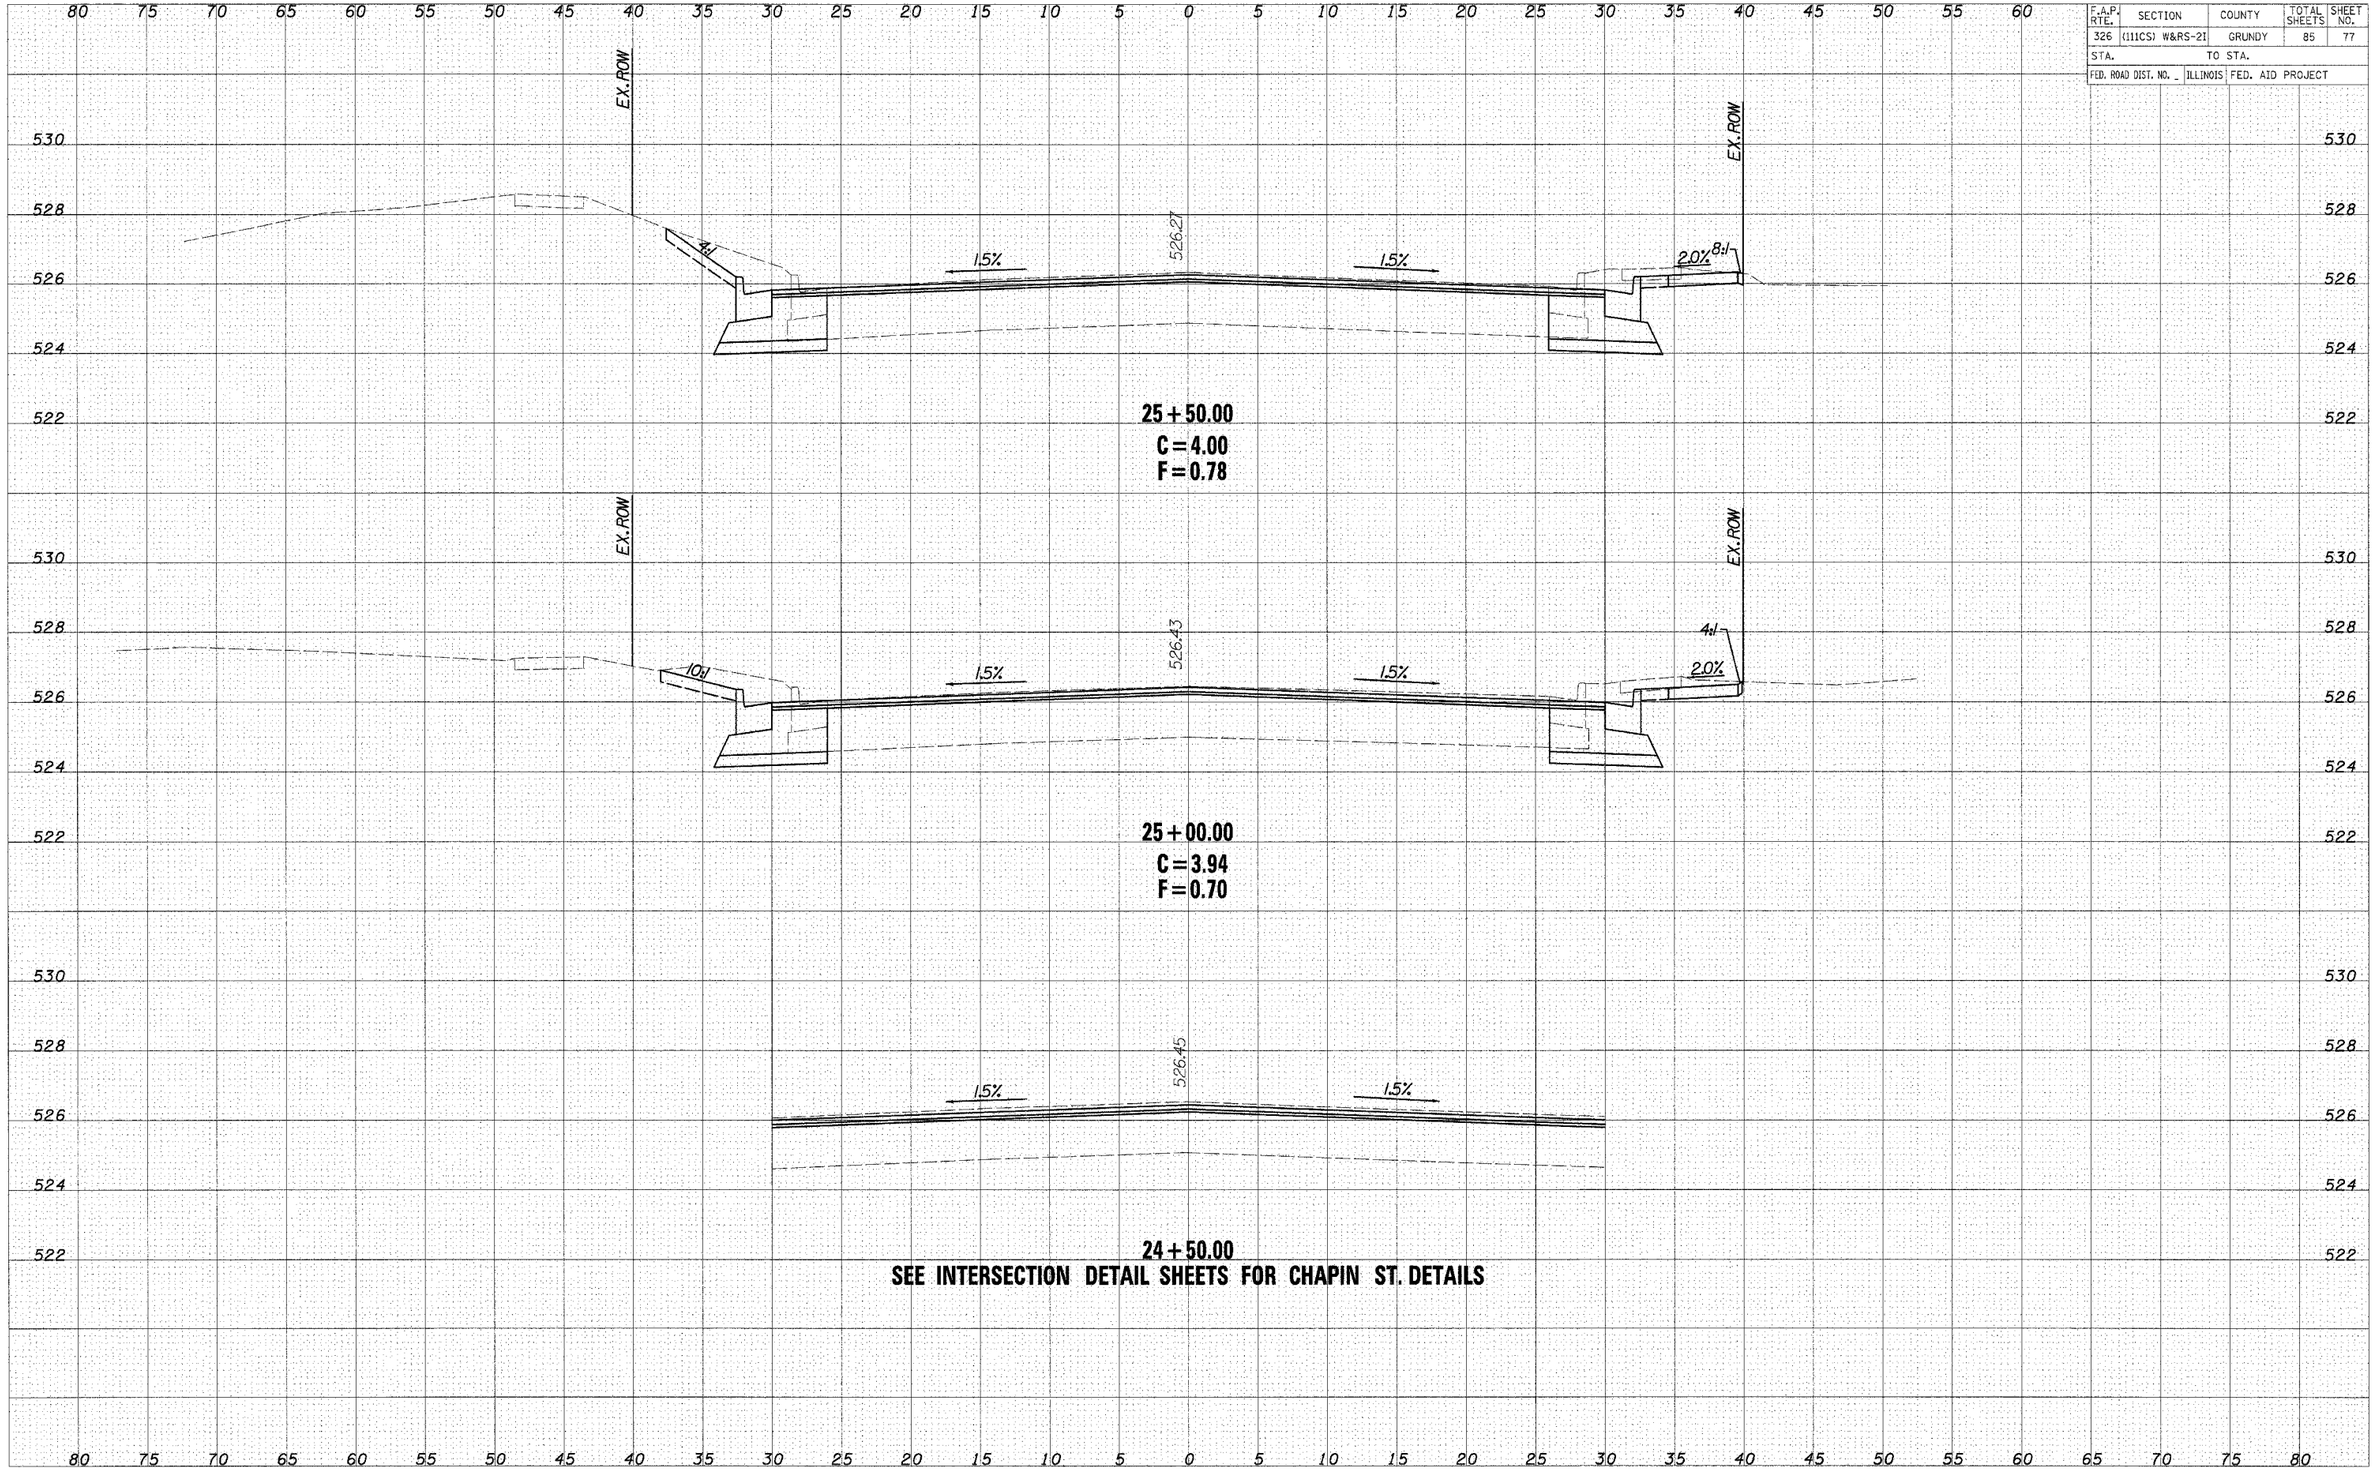

ORIGINAL SURVEY — NOTE BOOK NO. — SURVEYED — PLOTTED — TRIAL PLATE AREAS — AREAS CHECKED — BY — DATE

..\PhaseII\Plans\xsshthorz.dgn 1/30/2008 8:19:59 AM