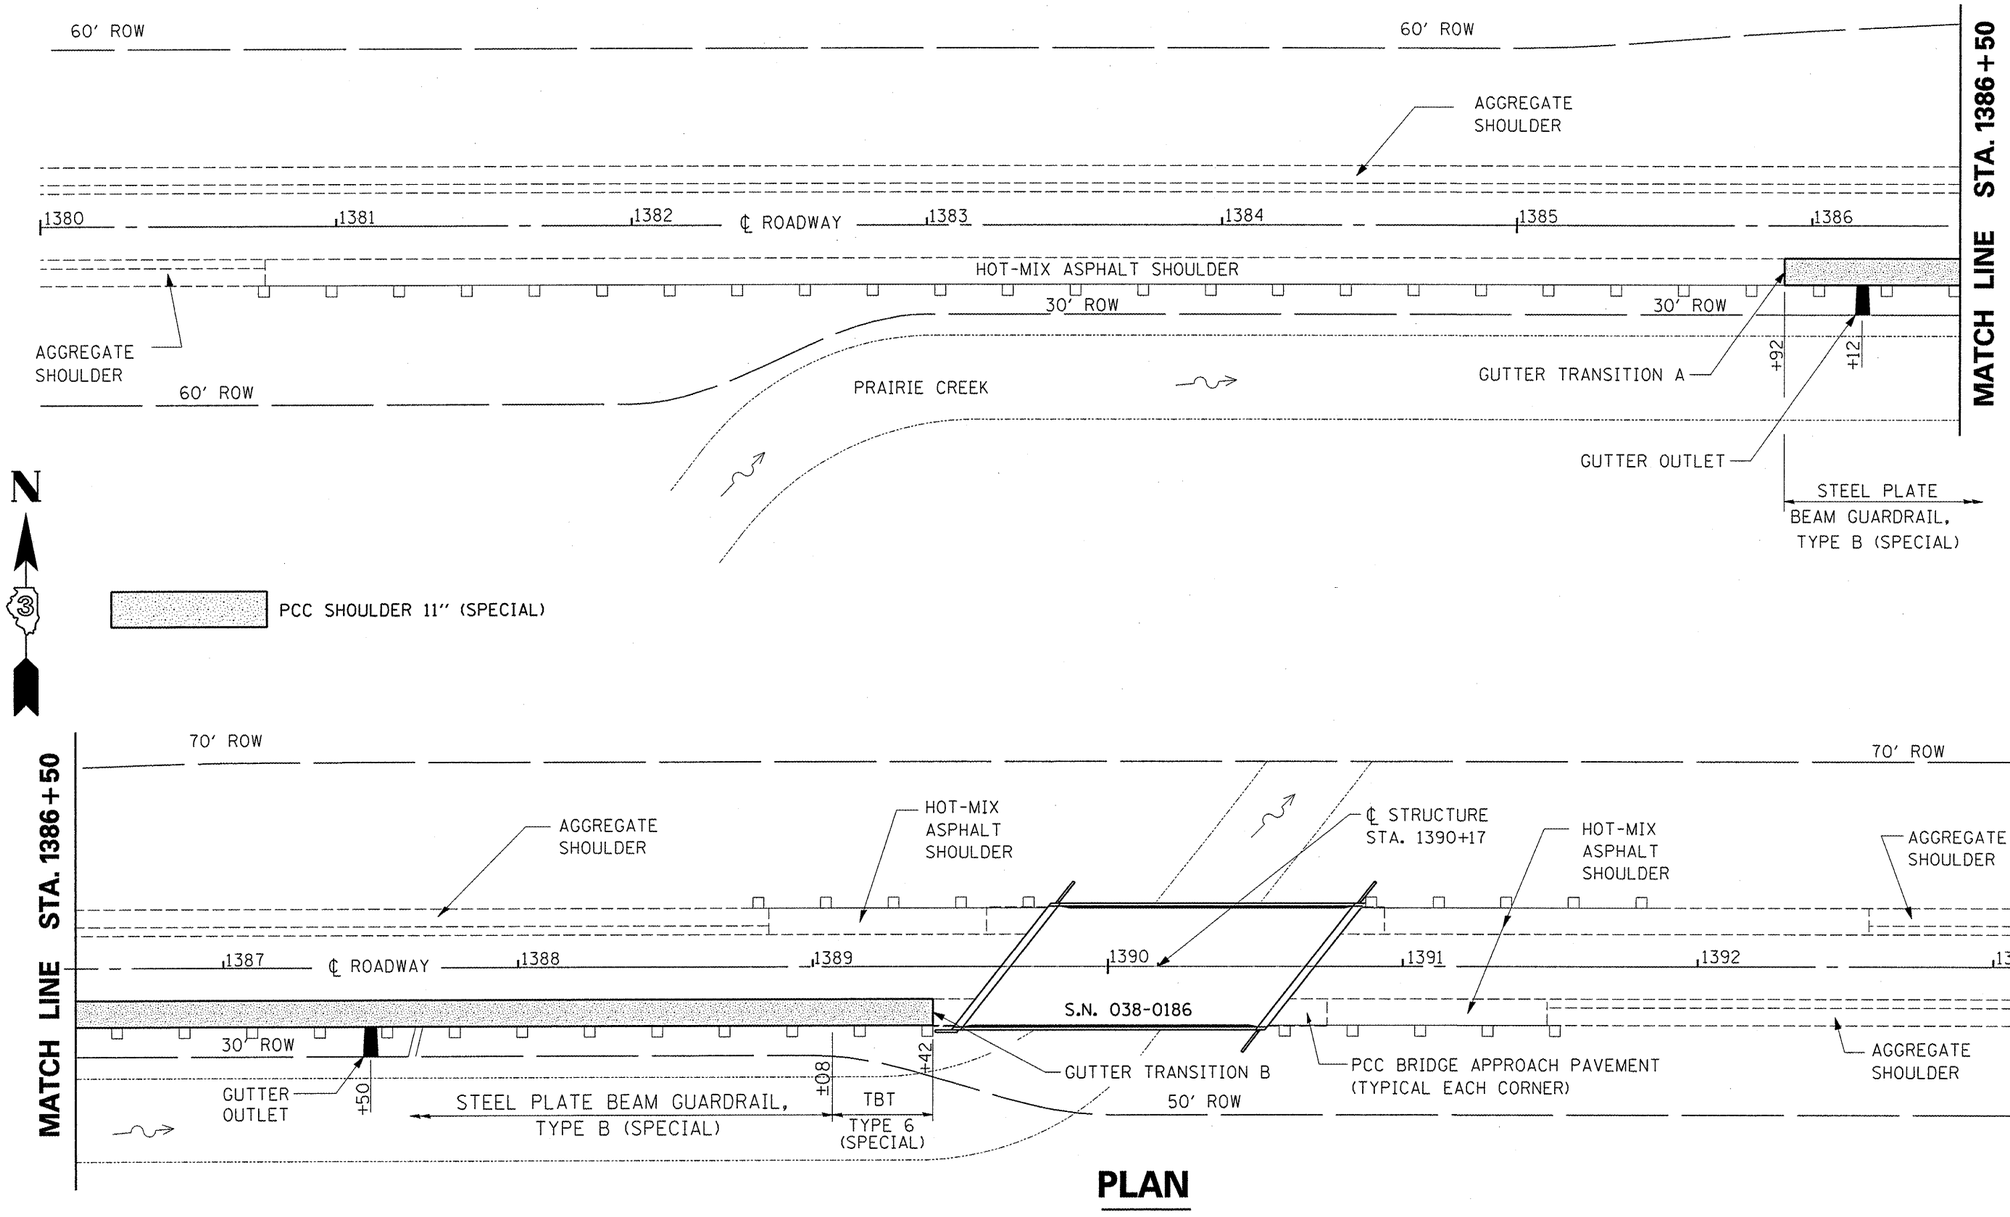

PLAN

FILE NAME = c:\projects\cmain09\cm307\details.dgn	USER NAME = carpenterdj	DESIGNED - ---	REVISED - ---	STATE OF ILLINOIS DEPARTMENT OF TRANSPORTATION	PROPOSED PLAN	F.A.P. RTE.	SECTION	COUNTY	TOTAL SHEETS	SHEET NO.
		DRAWN - ---	REVISED - ---			317	(22)I-1	IROQUOIS	13	7
	PLOT SCALE = 183.1218 ' / IN.	CHECKED - ---	REVISED - ---					CONTRACT NO. 66755		
	PLOT DATE = Mar 07, 2008 - 07:35:34 AM	DATE - ---------	REVISED - ---		SCALE: --------- STA. 1380+00 TO STA. 1393+00	FED. ROAD DIST. NO. _	ILLINOIS	STATE AID PROJECT		