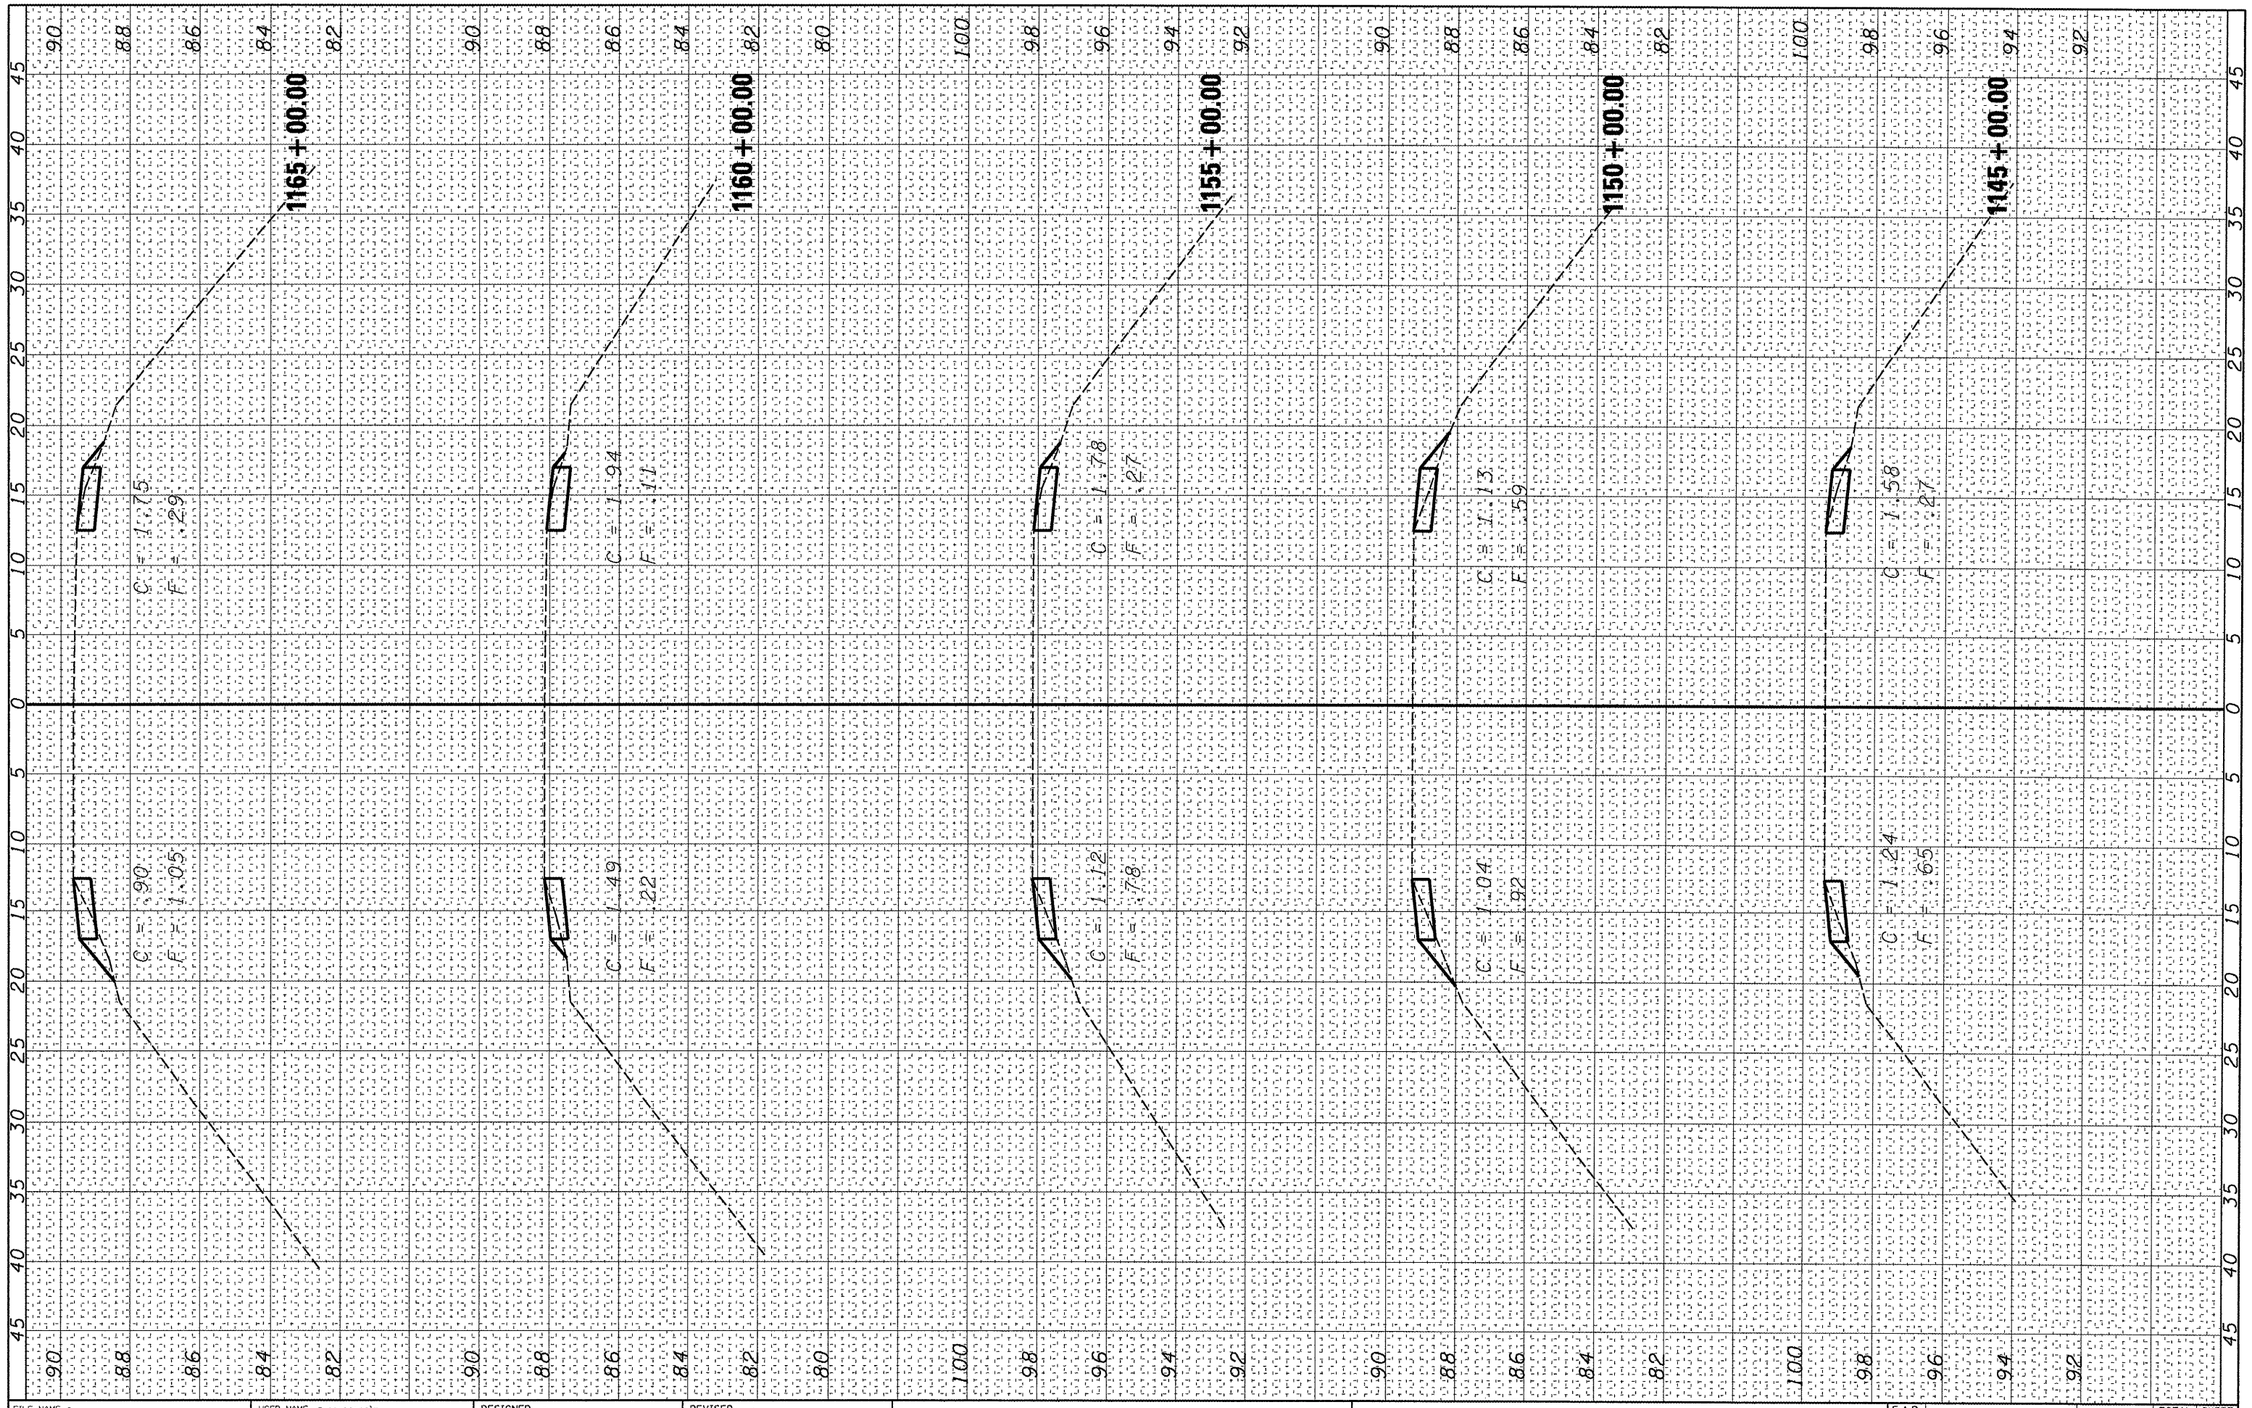

FINAL SURVEY		BY	DATE
NOTE BOOK	SURVEYED		
	PLOTTED		
	TOPOGRAPHY		
	TOPO CHECKED		
NO.	AREAS		
	AREAS CHECKED		

ORIGINAL SURVEY		BY	DATE
NOTE BOOK	SURVEYED		
	PLOTTED		
	TOPOGRAPHY		
	TOPO CHECKED		
NO.	AREAS		
	AREAS CHECKED		

FILE NAME = c:\projects\ed03908\xsshtnew.dgn	USER NAME = corcoranlm	DESIGNED -	REVISED -
		DRAWN -	REVISED -
	PLOT SCALE = 10.0000 ' / IN.	CHECKED -	REVISED -
	PLOT DATE = Mar 25, 2008 - 09:29:29 AM	DATE -	REVISED -

STATE OF ILLINOIS
DEPARTMENT OF TRANSPORTATION

SCALE: | SHEET NO. OF SHEETS | STA. 1145+00.00 TO STA. 1165+00.00

F.A.P. RTE.	SECTION	COUNTY	TOTAL SHEETS	SHEET NO.
311	(2,3)I-1	LAS & KEN		29

CONTRACT NO. 66770

FED. ROAD DIST. NO. | ILLINOIS | FED. AID PROJECT