CONTRACT NO. 68608

F.A.P. RTE.	SECTION	COUNTY	TOTAL SHEETS	SHEET NO.
693	*	TAZEWELL	82	25
STA.		TO STA.		
FED. ROAD DIST. NO.	ILLINOIS	FED. AID PROJECT		

*13R-1;(9)TS;(12B)L,I-1

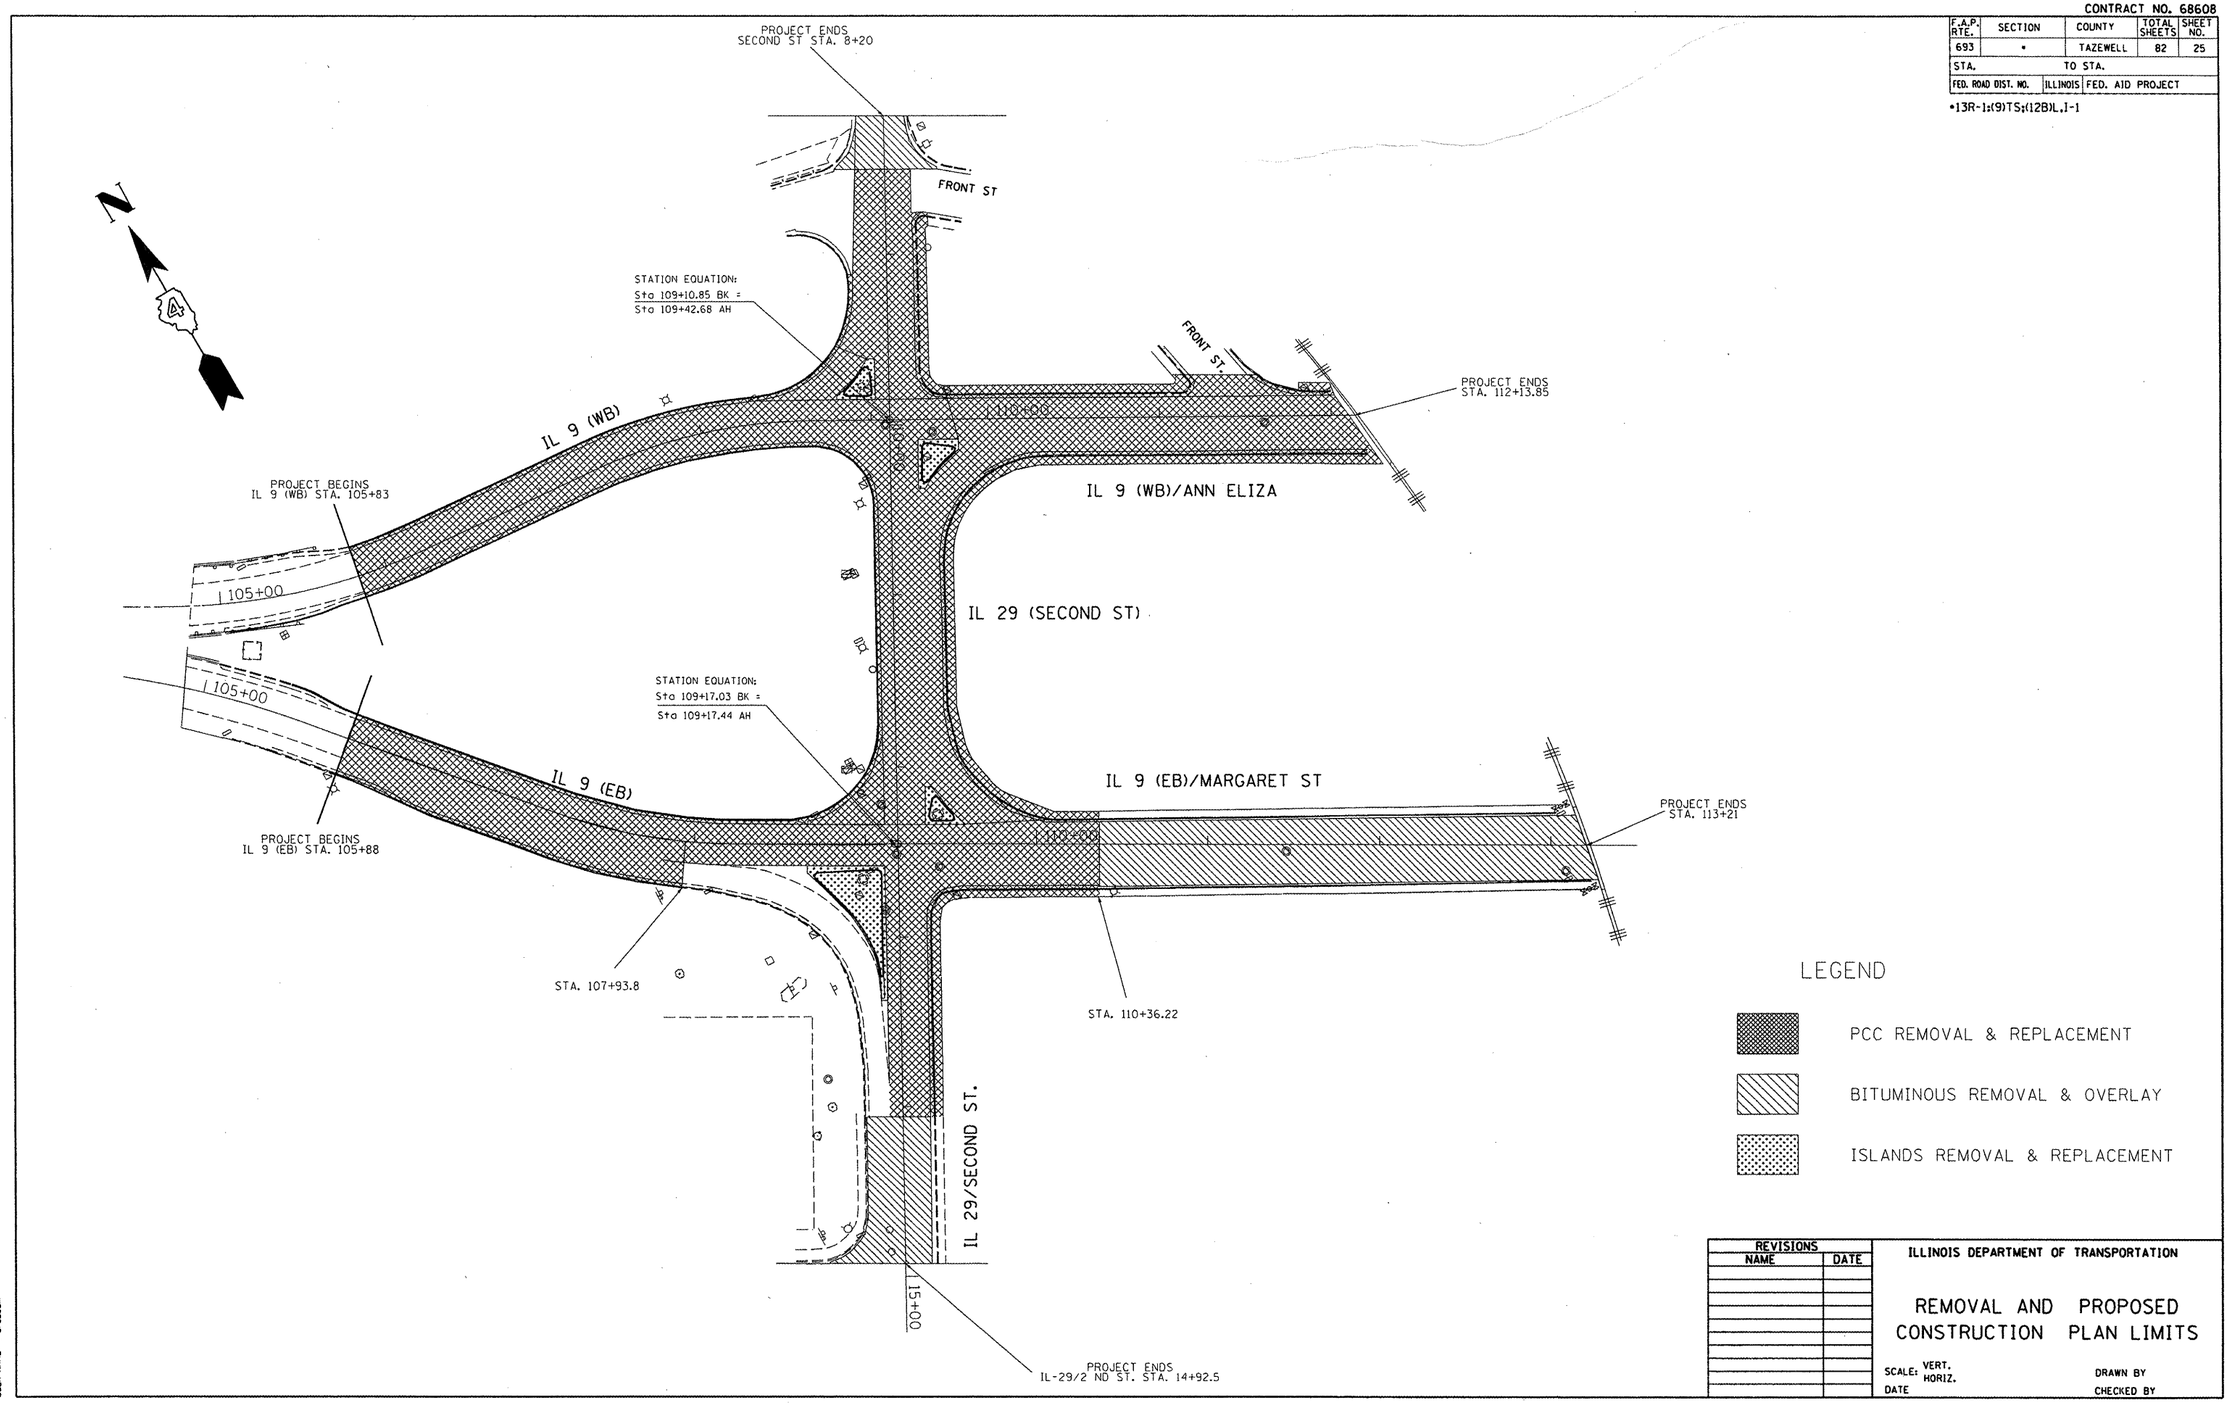

REVISIONS	
NAME	DATE

ILLINOIS DEPARTMENT OF TRANSPORTATION

REMOVAL AND PROPOSED CONSTRUCTION PLAN LIMITS

SCALE: VERT. HORIZ.

DATE

DRAWN BY

CHECKED BY

PLOT DATE = 3/28/2008
FILE NAME = S:\GEN\DRAFT\STD&PLNS\SQUAD9-NEW\Active Contracts\68608\IL 9 Pekin - plan01.dgn
PLOT SCALE = 105.8824 ' / IN.
USER NAME = bruceton