CONTRACT NO. 68608

F.A.P. RTE.	SECTION	COUNTY	TOTAL SHEETS	SHEET NO.
693		TAZEWELL	82	35
IL 9	•			
FED. ROAD DIST. NO. _	ILLINOIS	FED. AID PROJECT		

•13R-1;(9)TS;(12B)IL.1-1

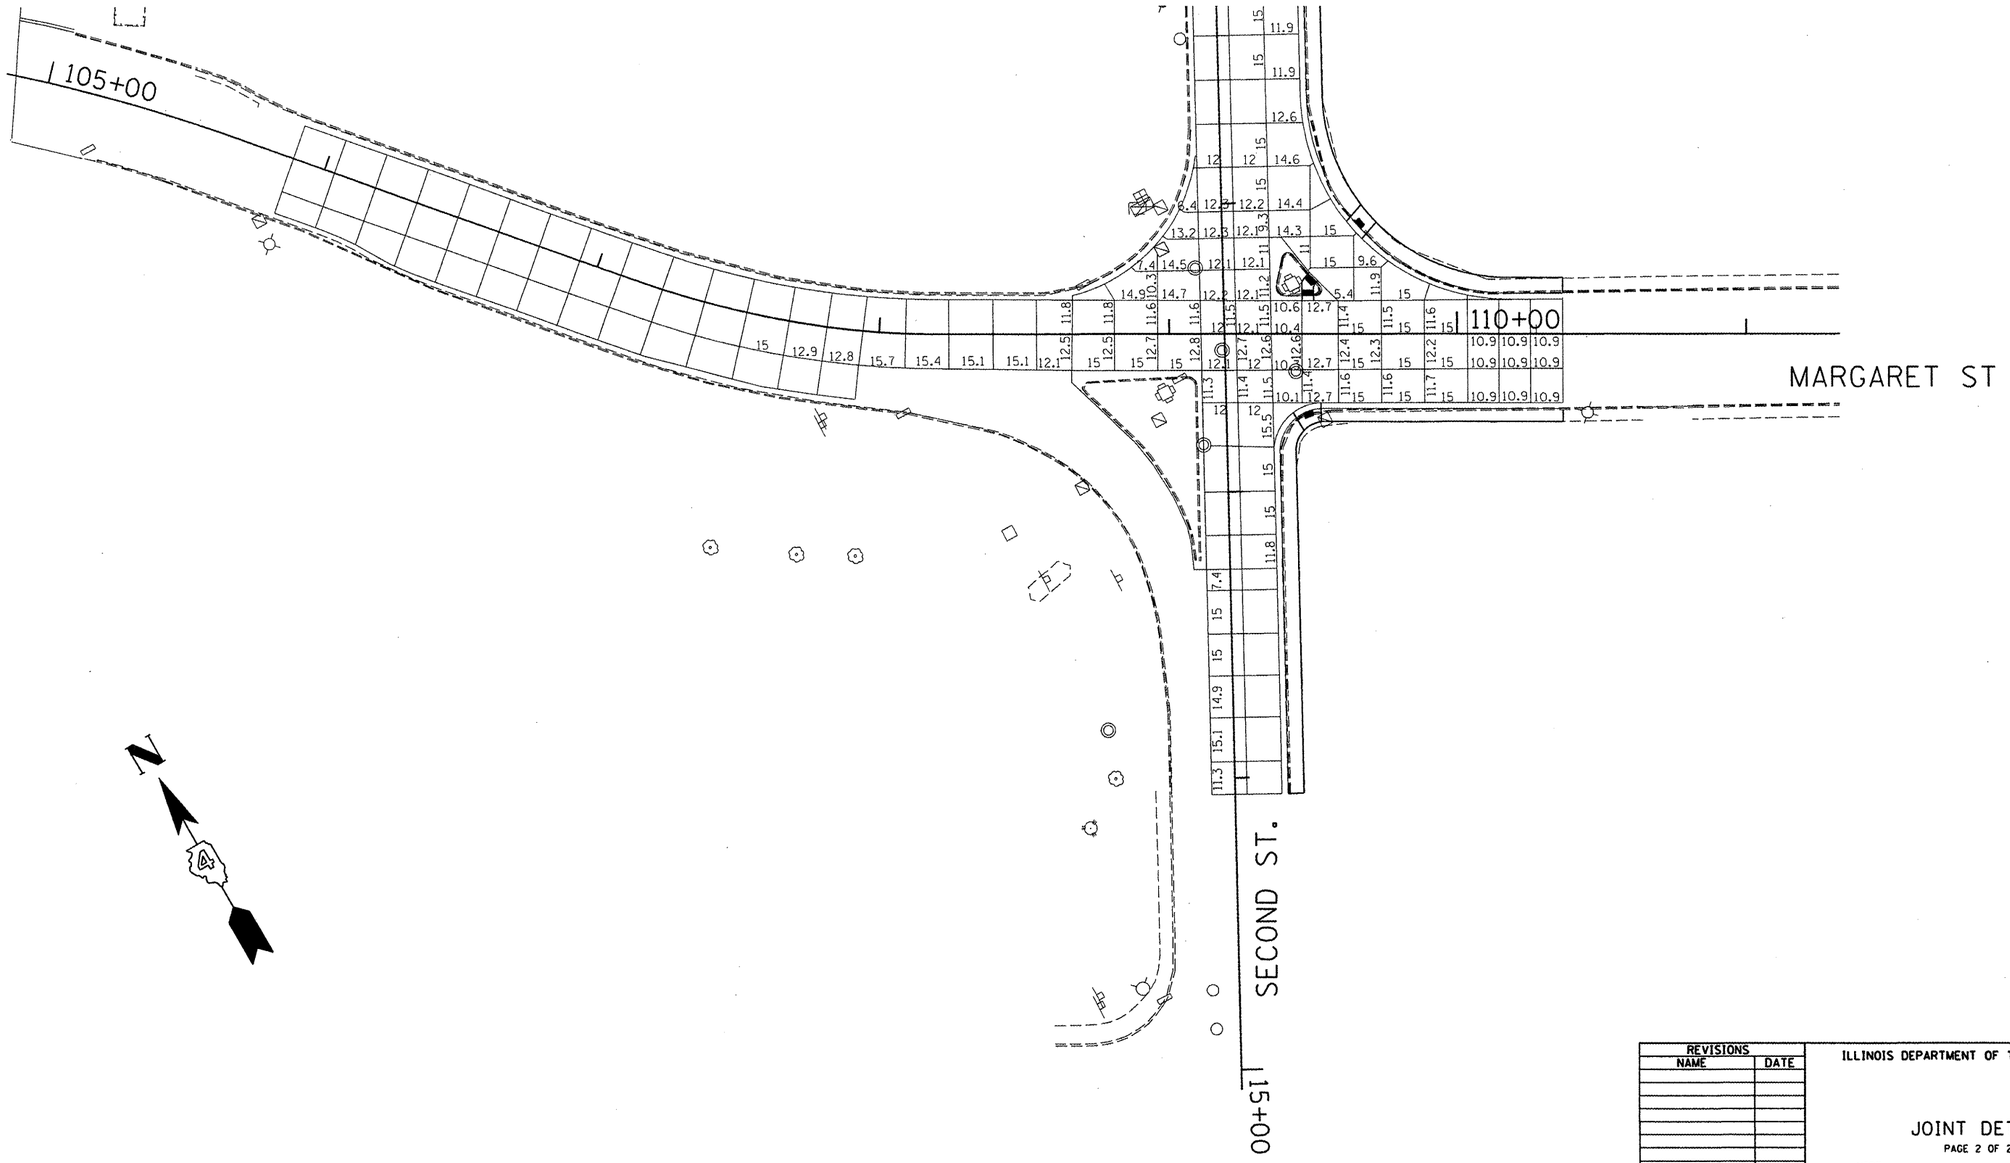

REVISIONS NAME	DATE

ILLINOIS DEPARTMENT OF TRANSPORTATION

JOINT DETAIL

PAGE 2 OF 2

SCALE: VERT. HORIZ.

DRAWN BY

DATE

CHECKED BY

PLOT DATE = 3/28/2008
FILE NAME = s:\DEN\DRAFT\STDPLNS\SQUAD9-NEW\Active Contracts\68608\IL 9 Pekin - plan01.dgn
PLOT SCALE = 100.0824 ' / IN.
USER NAME = brucebn