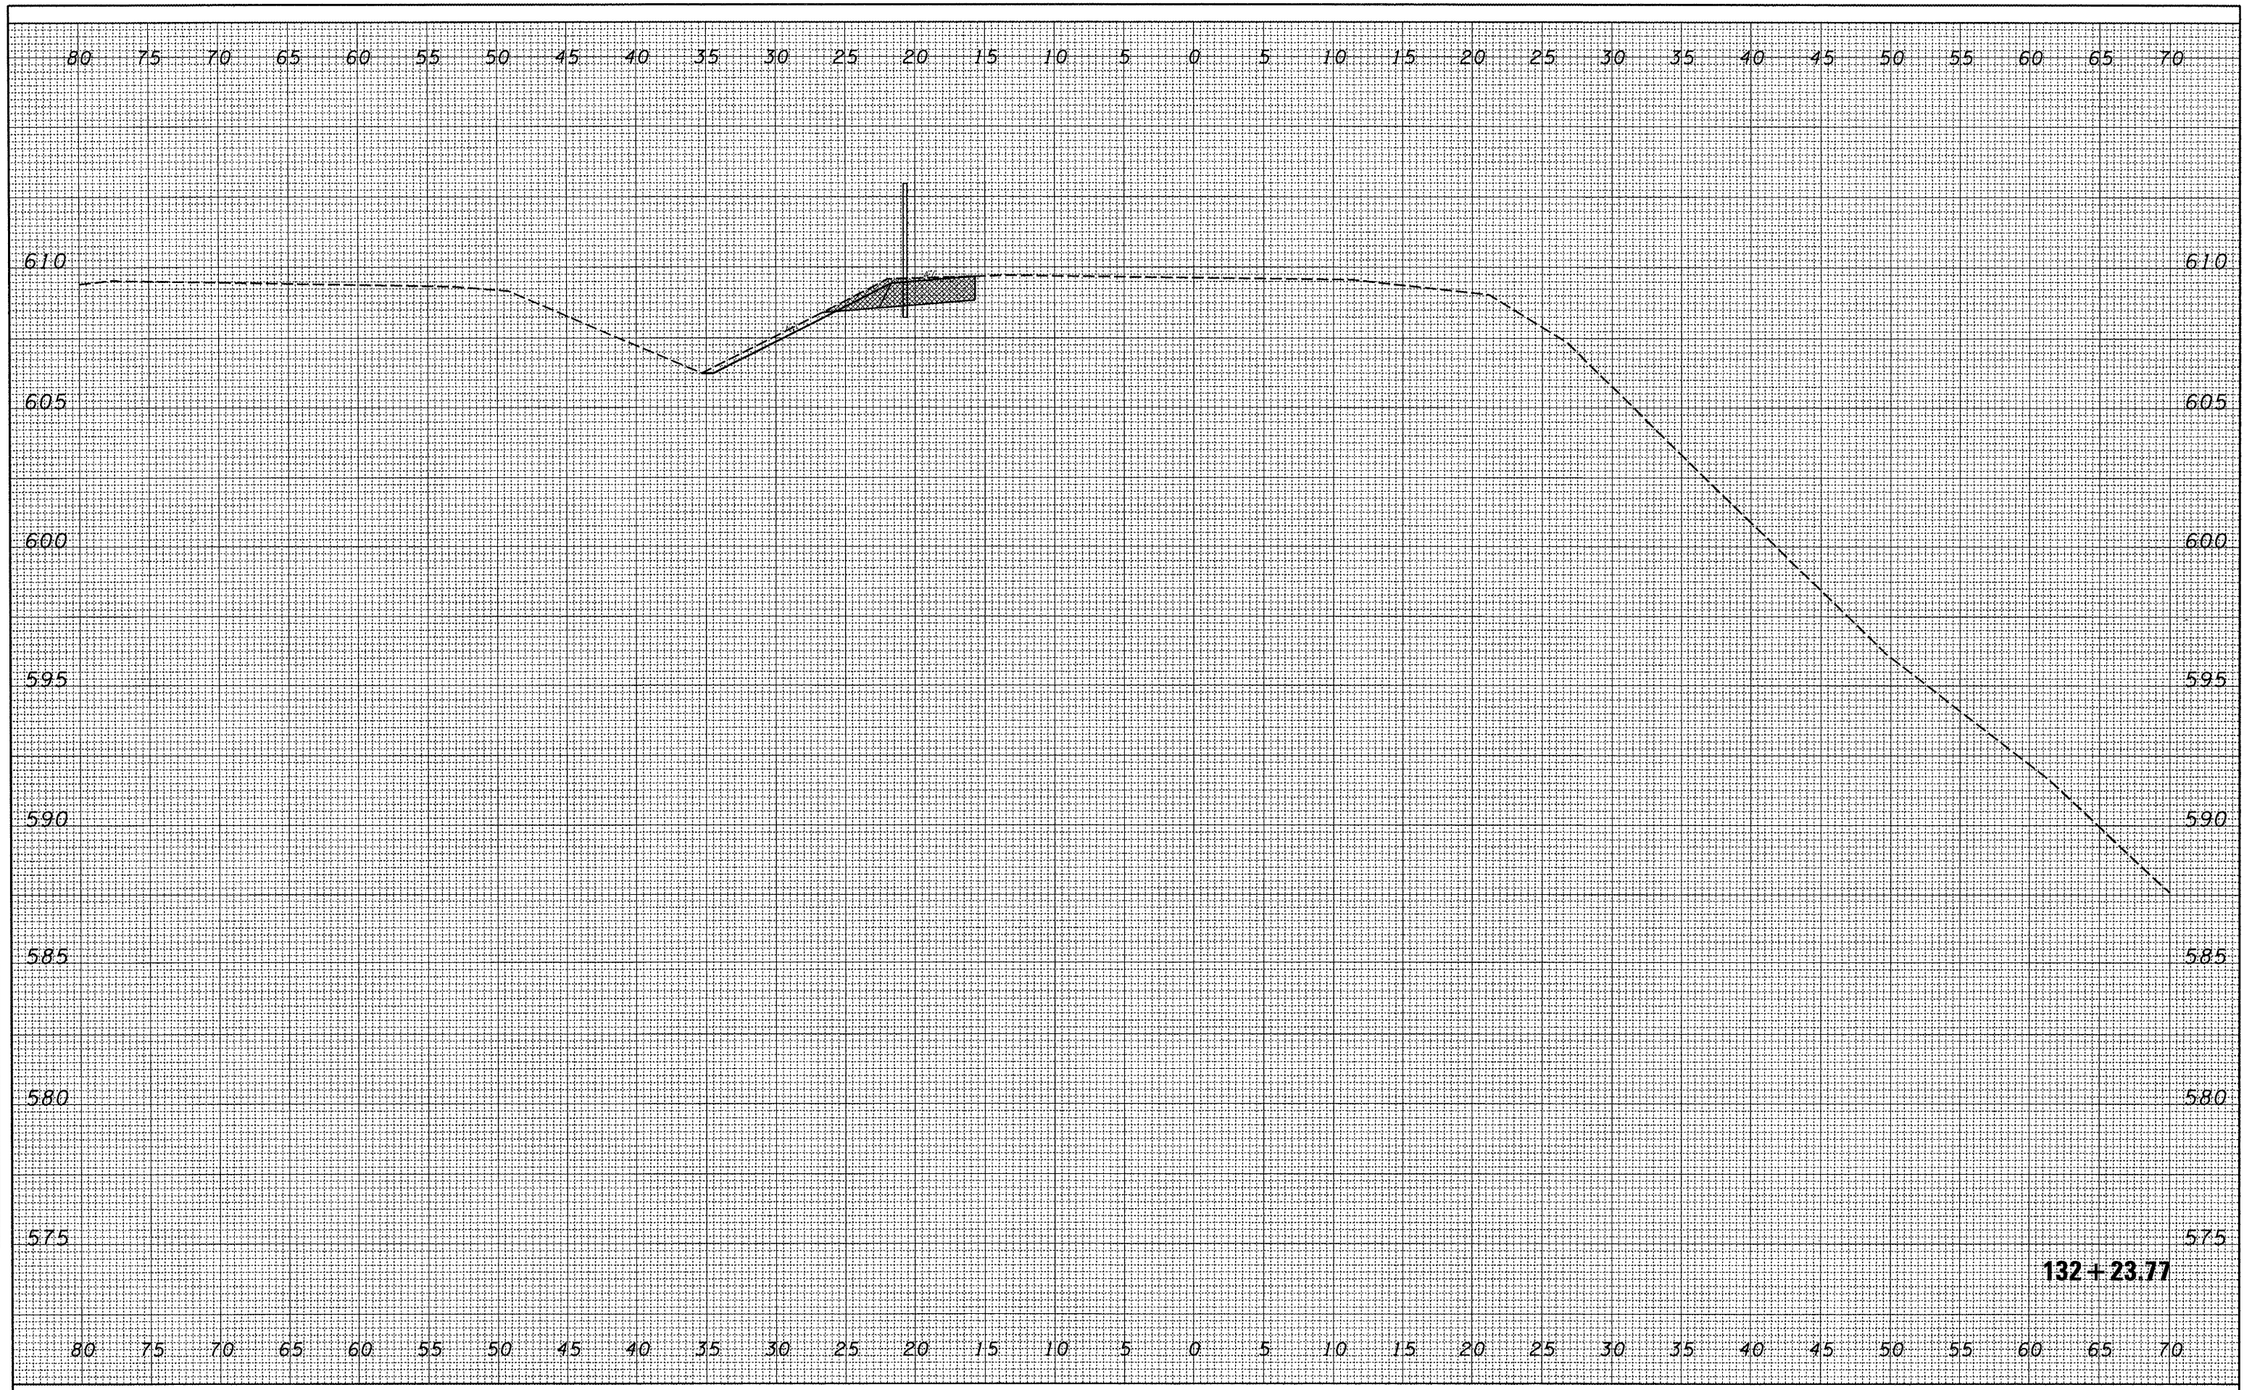

FINAL SURVEY	BY	DATE
SURVEYED		
PLOTTED		
TEMPLATE		
AREAS		
AREAS CHECKED		
NOTE BOOK NO.		

ORIGINAL SURVEY	BY	DATE
SURVEYED		
PLOTTED		
TEMPLATE		
AREAS		
AREAS CHECKED		
NOTE BOOK NO.		

FILE NAME = C:\Projects\safety\i74morton\74i_from 474 to E	USER NAME = brucebm	DESIGNED -	REVISED -
	Peoria\SECTION B FINAL XSEC-sheet.dgn	DRAWN -	REVISED -
	PLOT SCALE = 10.0005 ' / IN.	CHECKED -	REVISED -
	PLOT DATE = 3/21/2008	DATE -	REVISED -

STATE OF ILLINOIS
DEPARTMENT OF TRANSPORTATION

SECTION B

SCALE: | SHEET NO. OF SHEETS | STA. 132+23.77 TO STA. 132+23.77

F.A.I RTE.	SECTION	COUNTY	TOTAL SHEETS	SHEET NO.
74	(90-15)J	TAZEWELL	192	187

CONTRACT NO. 68724

FED. ROAD DIST. NO. | ILLINOIS | FED. AID PROJECT