F.A.I. RTE.	SECTION	COUNTY	TOTAL SHEETS	SHEET NO.
74	•	CHAMPAIGN	93	27
STA. 306+23.50		TO STA. 41+00		
FED. ROAD DIST. NO. _	ILLINOIS	FED. AID PROJECT		

CONTRACT NO. 70695 • (10.92-8 HB-1)BR

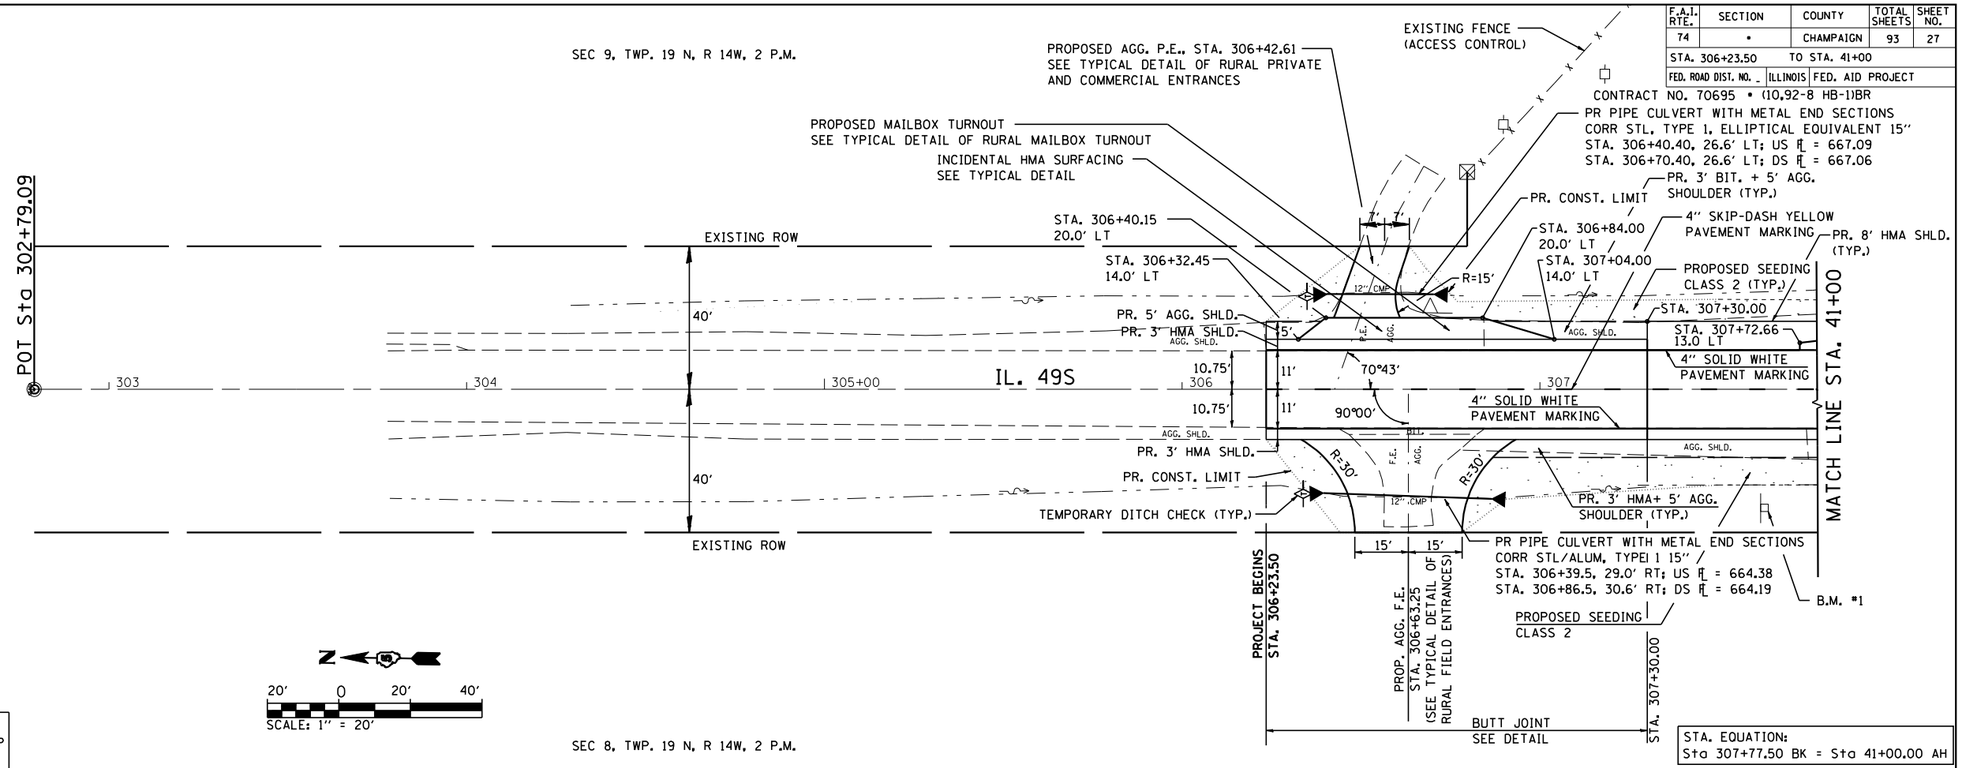

B.M. #1 CHISELED "□" ON E. FOUNDATION OF SIGN FOR WB I-74 ON W. SIDE OF IL 49 S & N. OF NW RAMP STA. 307+62.594, 33.25' RT, ELEV 667.975

STA. EQUATION:
Sta 307+77.50 BK = Sta 41+00.00 AH

PLAN
NOTE BOOK NO. ____
SURVEYED ____
PLOTTED ____
ALIGNMENT CHECKED ____
F.G. OF W. CHECKED ____
CADD FILE NAME ____
BY | DATE

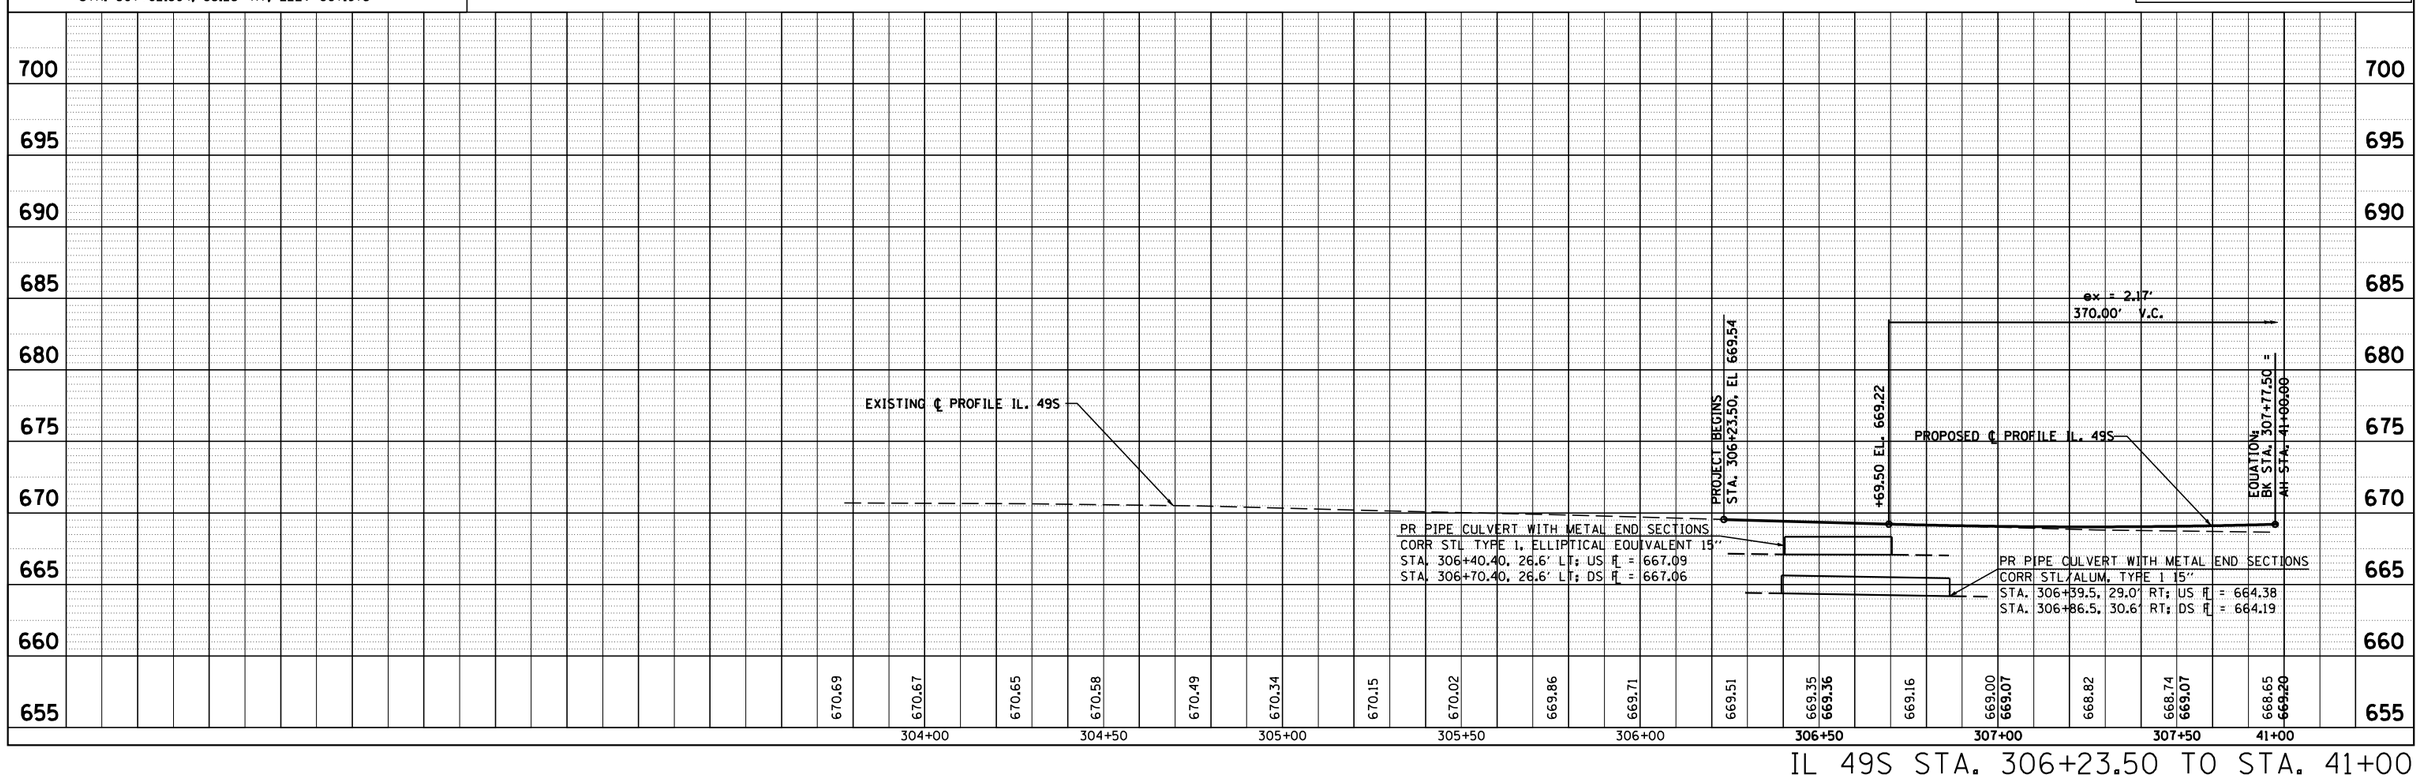

PROFILE
NOTE BOOK NO. ____
SURVEYED ____
PLOTTED ____
GRADES CHECKED ____
S.M. NOTED ____
STRUCTURE NOTATNS CHKD ____
BY | DATE

IL 49S STA. 306+23.50 TO STA. 41+00