CONTRACT 70695

ROUTE NO.	SECTION	COUNTY	TOTAL SHEETS	SHEET NO.
FAI 74	★	CHAMPAIGN	93	45
FED. ROAD DIST. NO. 7		ILLINOIS	FED. AID PROJECT-	

SHEET NO. 5
17 SHEETS

★ (10-92-8HB-1)BR

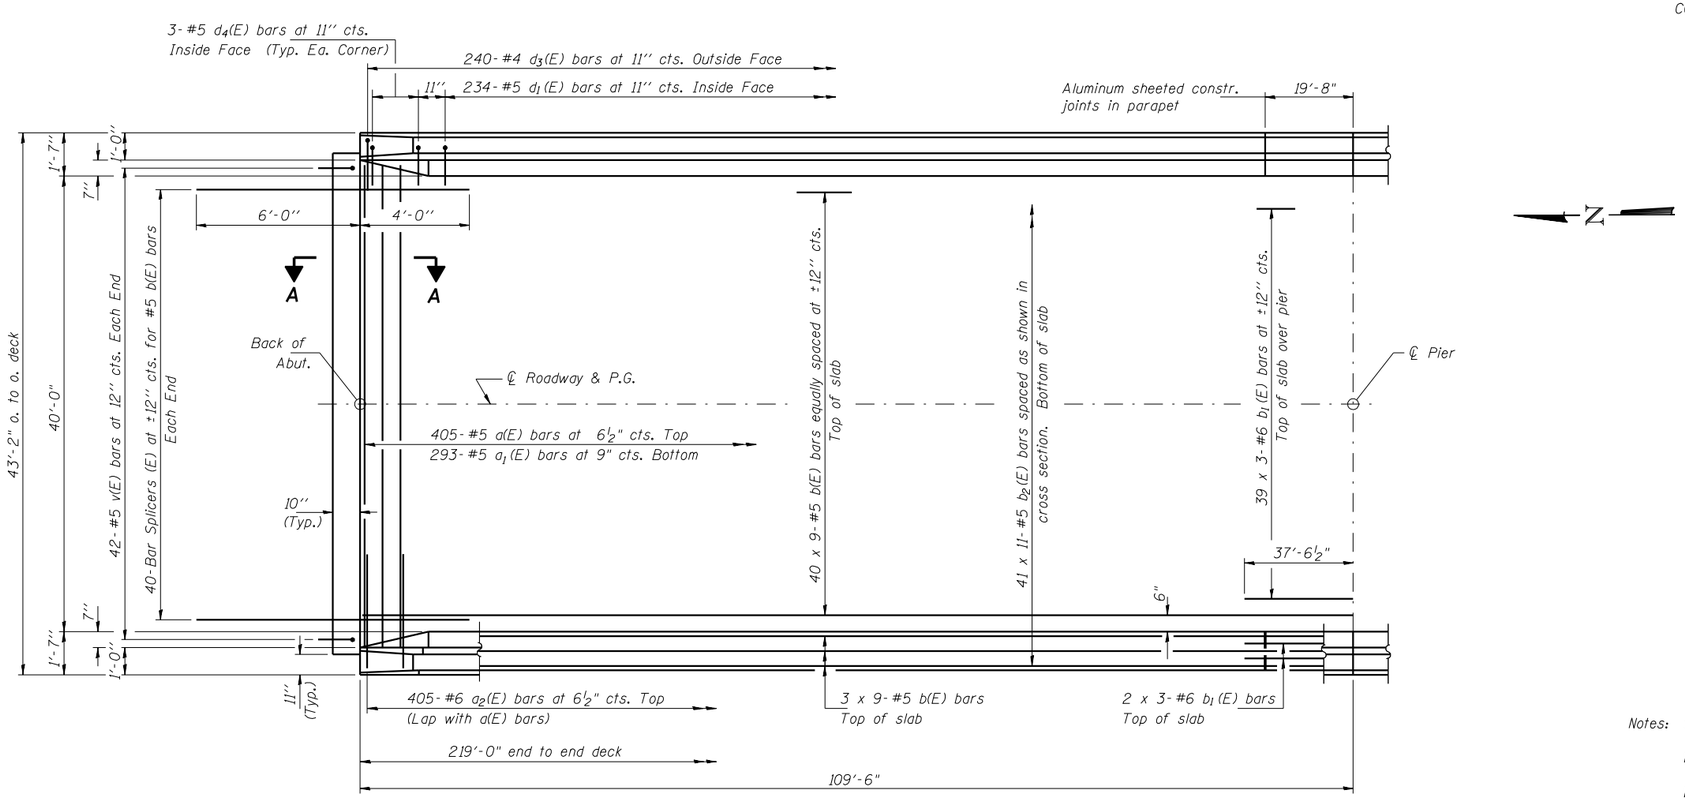

HALF PLAN

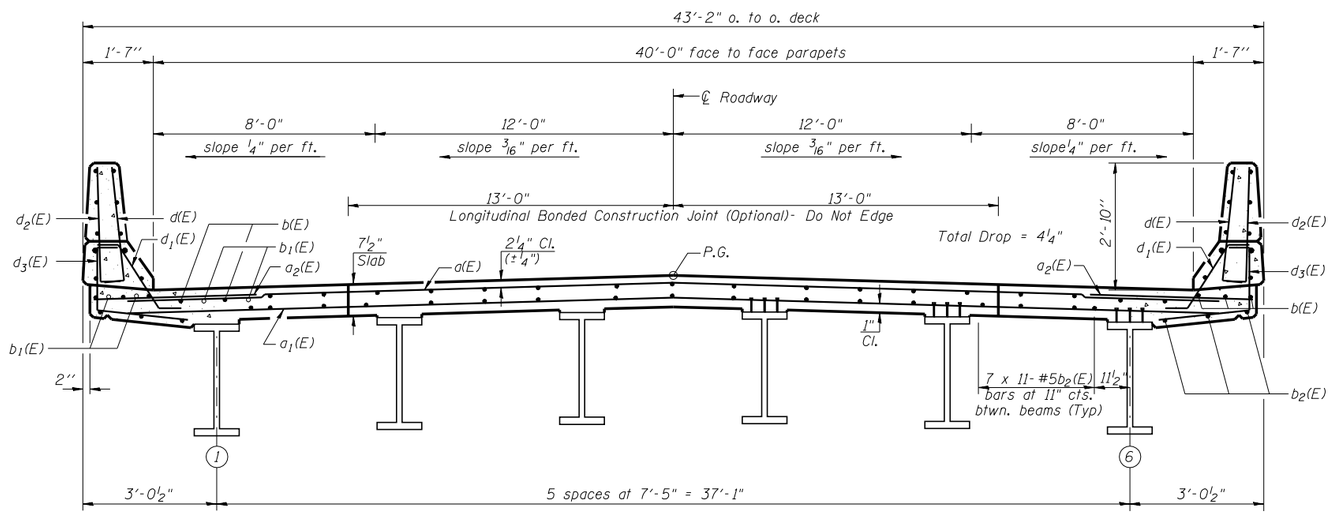

CROSS SECTION

(Looking South)

MIN. BAR LAP

#5 bar= 1'-8"
#6 bar= 2'-0"

Notes: See Sheet 6 of 17 for superstructure details and Bill of Material.

Reinforcement bars designated (E) shall be epoxy coated.

Bars indicated thus 20 x 3-#5 etc. indicates 20 lines of bars with 3 lengths per line.

See Sheet 6 of 17 for parapet reinforcement.

See Sheet 9 of 17 for Section A-A.

See Sheet 13 of 17 for Bar Splicer Details.

LIN ENGINEERING, LTD.
210 W. Chestnut
(217) 483-468
Chatham, Illinois 62629
FAX (217) 483-4706

Designed By: MTH | Checked By: STD | Drawn By: JMD
Date: 11/02 | File: 0100277.DGN

REVISIONS	
NAME	DATE

ILLINOIS DEPARTMENT OF TRANSPORTATION

SUPERSTRUCTURE
FAS RTE 518 (IL 49S) & FAP RTE 836 (C.H.22)
OVER FAI RTE 74 (I-74)
SECTION (10-92-8HB-1) BR
CHAMPAIGN COUNTY
STA. 1000+88.67 (I-74)
STA. 50+00.00 (IL 49S & C.H. 22)
STRUCTURE NO. 010-0277