ORIGINAL SURVEY		BY	DATE
	SURVEYED		
	PLOTTED		
NOTE BOOK	TEMPLATE		
	AREAS		
NO.	AREAS CHECKED		

FINAL SURVEY		BY	DATE
	SURVEYED		
	PLOTTED		
NOTE BOOK	TEMPLATE		
	AREAS		
NO.	AREAS CHECKED		

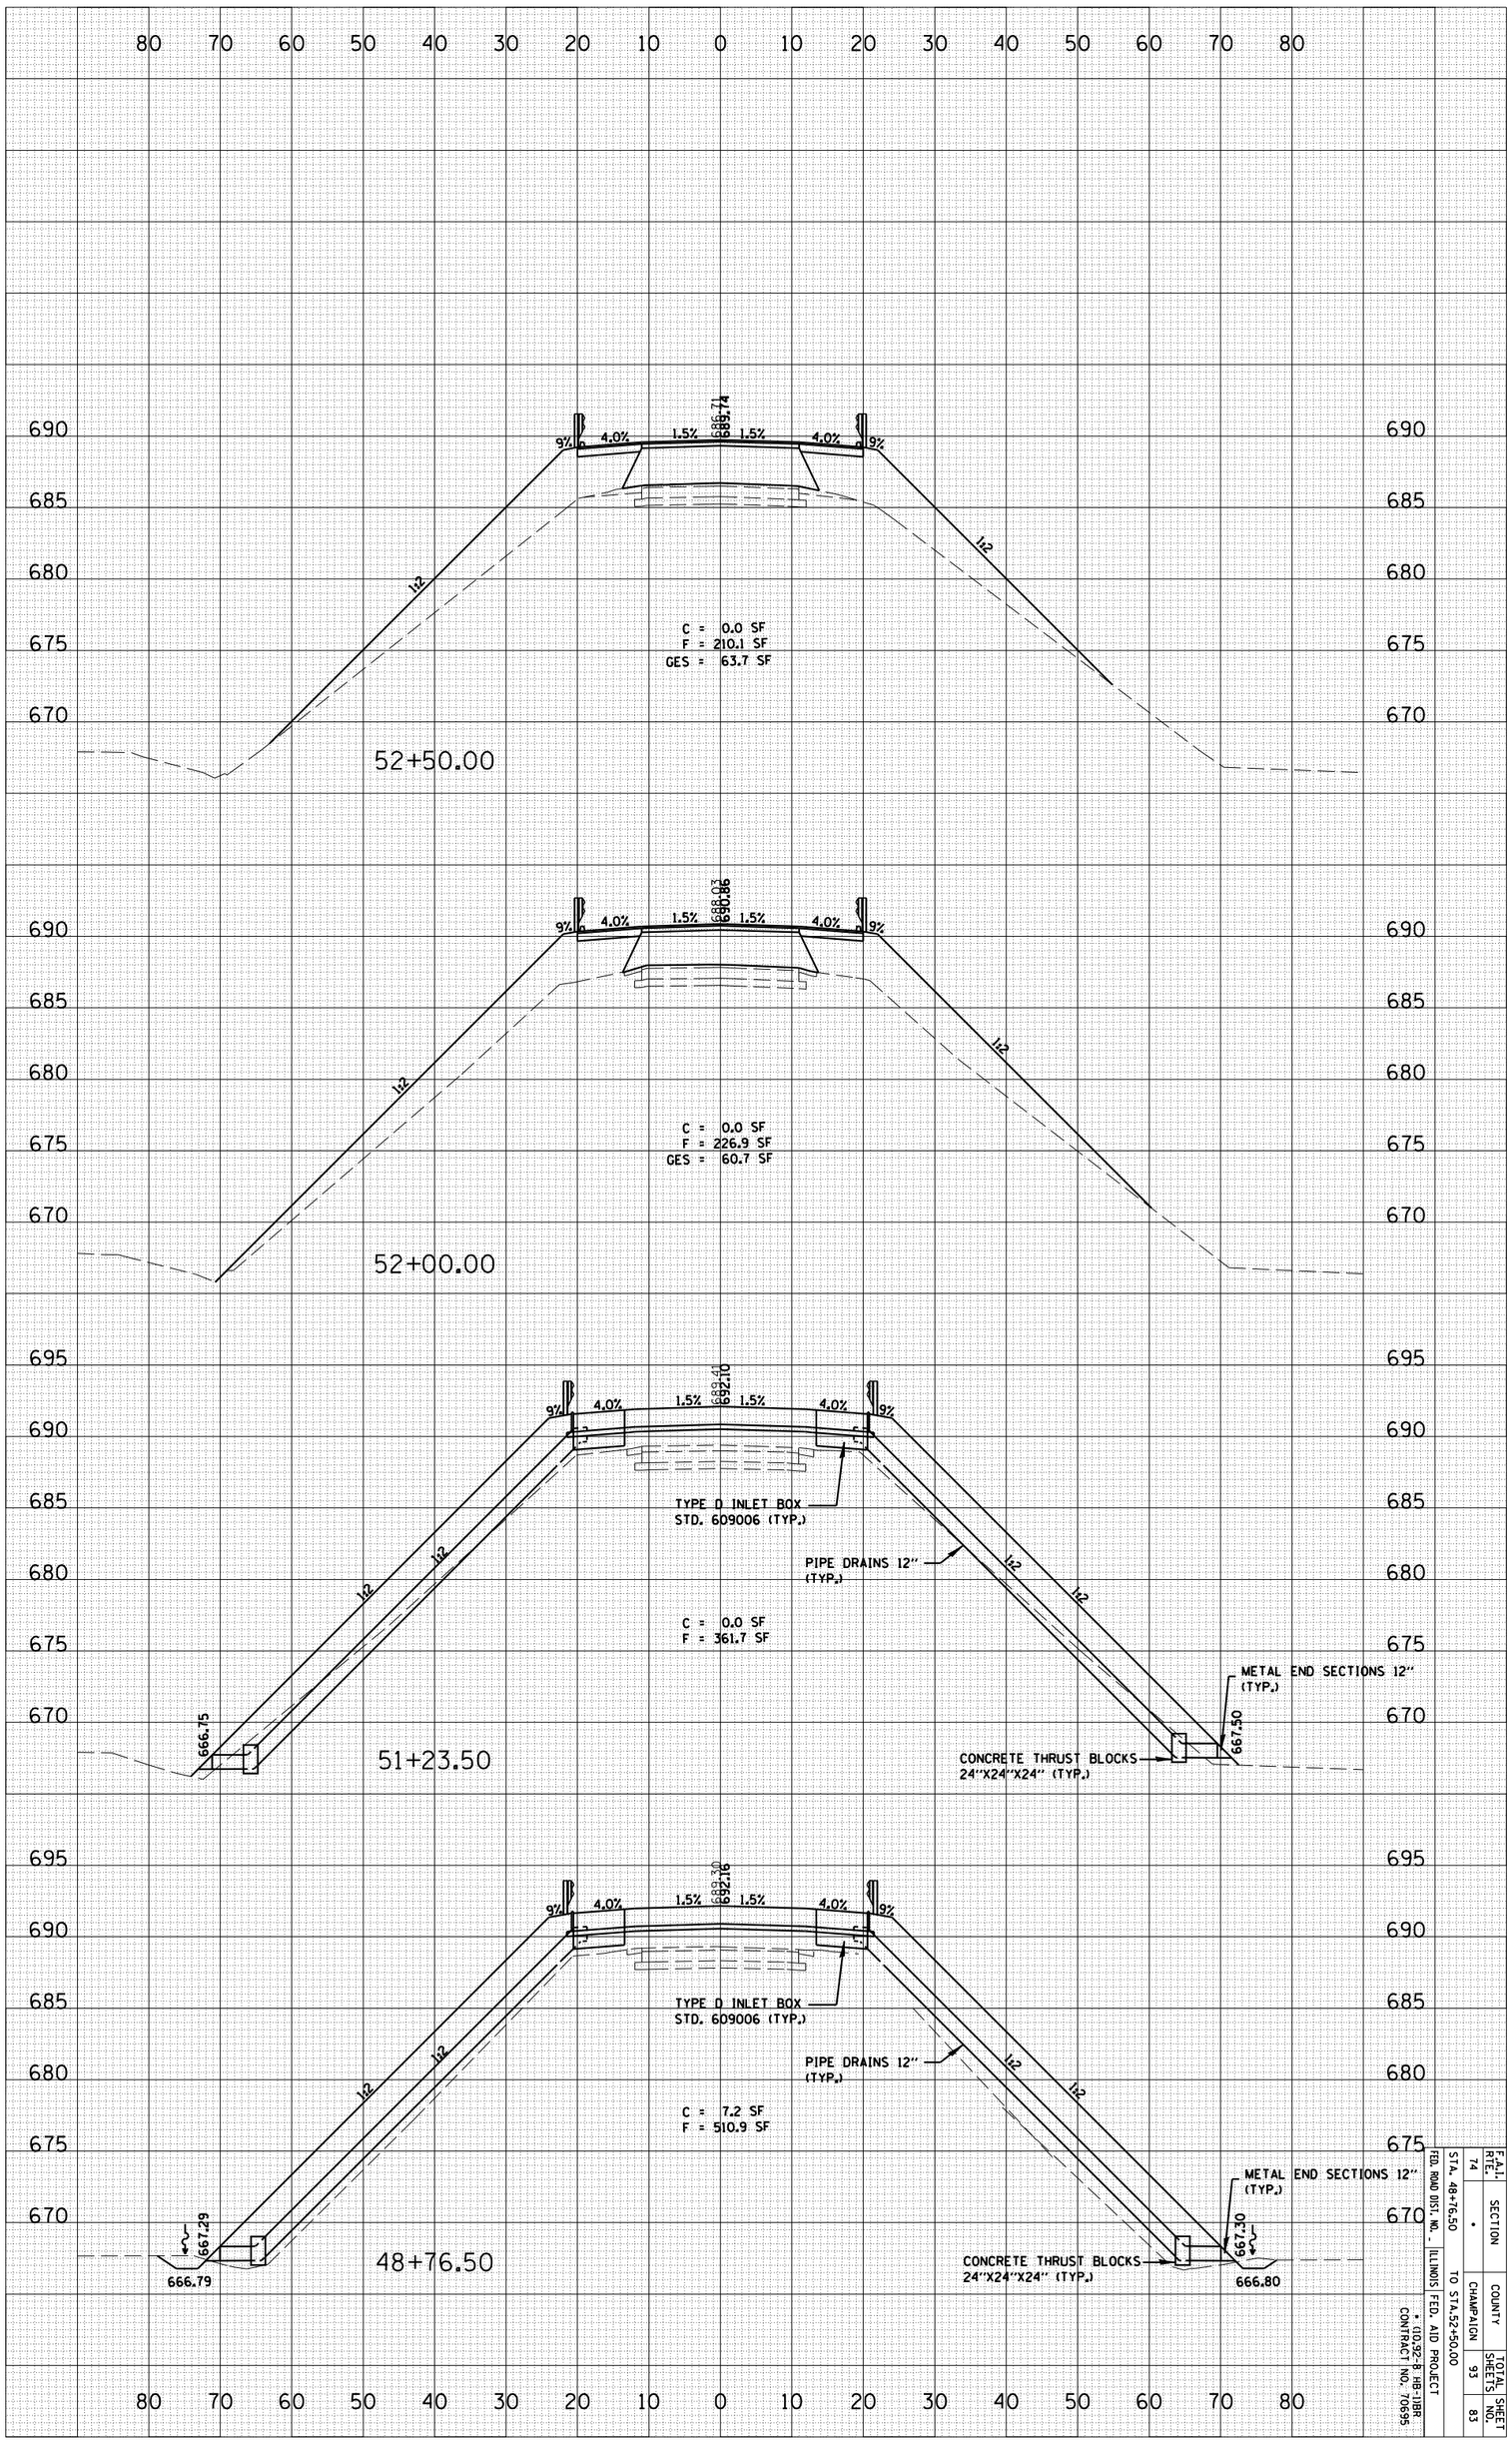

FED. ROAD DIST. NO. -	ILLINOIS	FED. AID PROJECT	COUNTY	TOTAL SHEETS	SHEET NO.
STA. 48+76.50	TO STA.52+50.00	* (IID.92-B HB-1)BR	CHAMPAIGN	93	83
F.A.I. RTE. 74	SECTION *	CONTRACT NO. 70695			

1149S