CONTRACT #72679

FAU ROUTE	SECTION	COUNTY	TOTAL SHEETS	SHEET NO.
8071	*	SANGAMON	425	105
STA.		TO STA.		
FED. ROAD DIST. NO.	ILLINOIS	FED. AID PROJECT		

(84-9) RS-6; (G)Z *

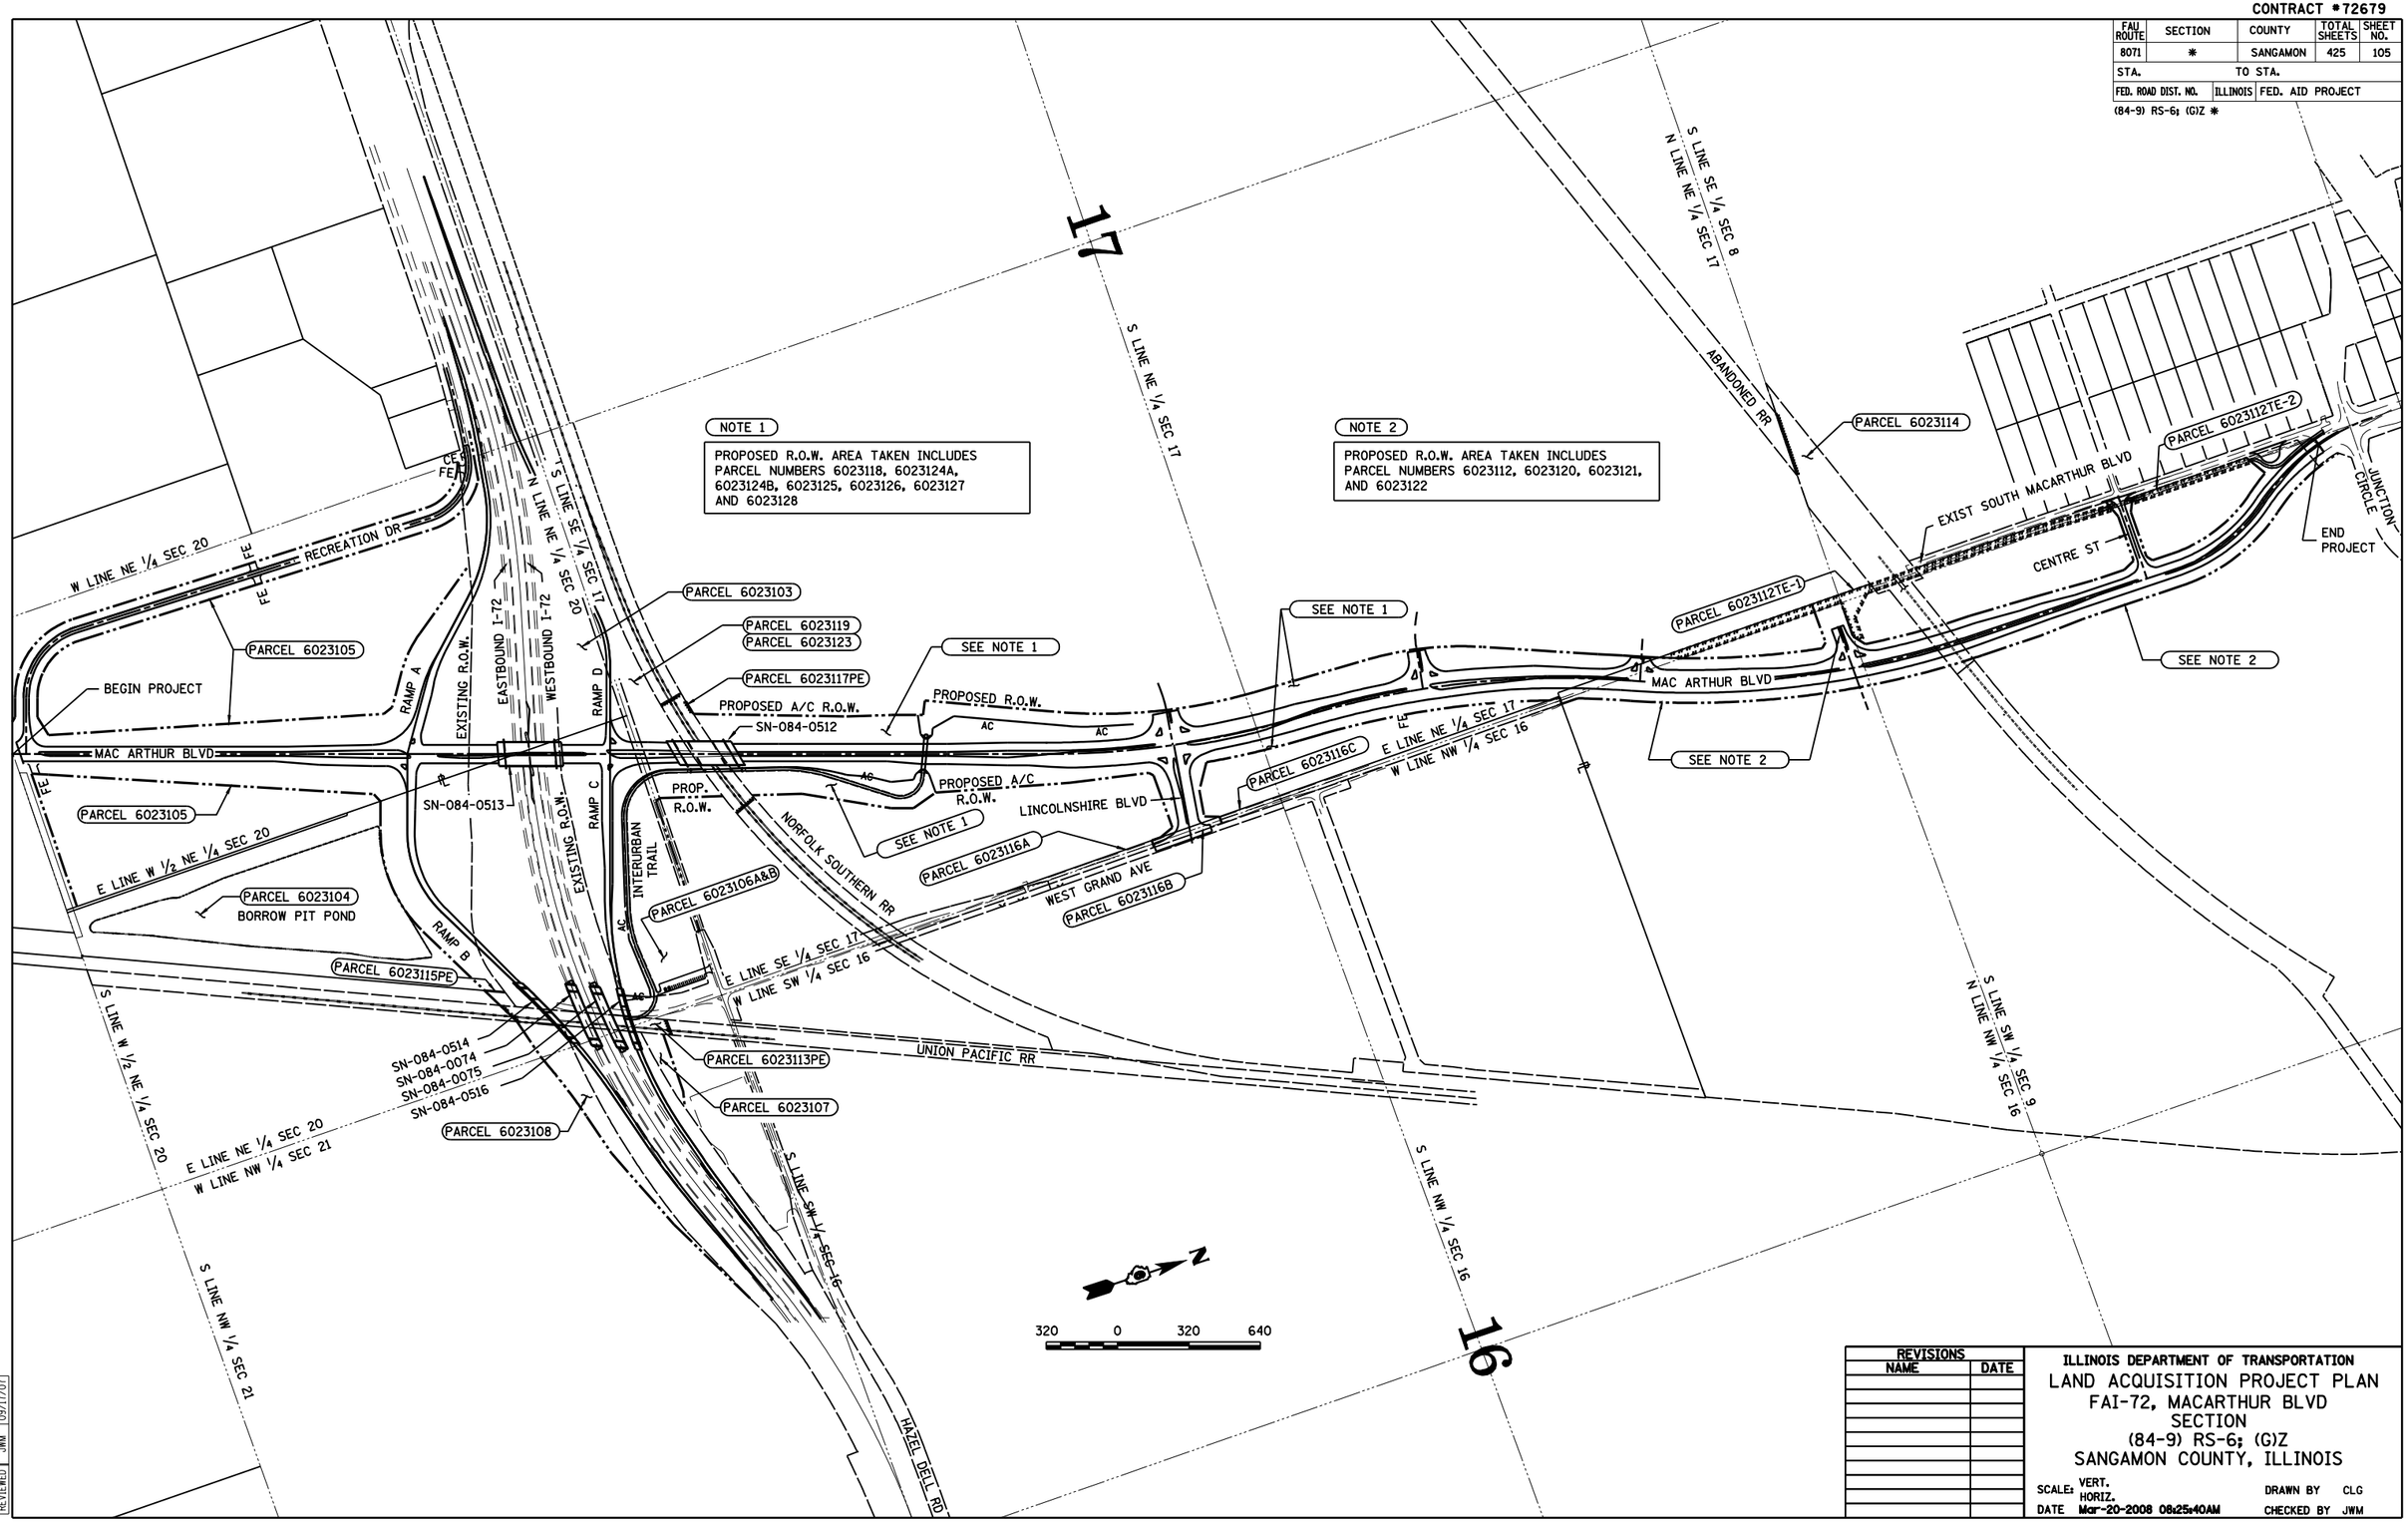

REVISIONS NAME	DATE

ILLINOIS DEPARTMENT OF TRANSPORTATION

LAND ACQUISITION PROJECT PLAN
FAI-72, MACARTHUR BLVD
SECTION
(84-9) RS-6; (G)Z
SANGAMON COUNTY, ILLINOIS

SCALE: VERT.
HORIZ.
DRAWN BY CLG
DATE Mar-20-2008 08:25:40AM
CHECKED BY JWM

LAYOUT	CLG	09/17/07
DRAWN	CLG	09/17/07
REVIEWED	JWM	09/17/07

Mar-20-2008 08:25:40AM
$FILE$

© Copyright Hanson Professional Services Inc. MS_YEAR