CONTRACT #72679

FAU ROUTE	SECTION	COUNTY	TOTAL SHEETS	SHEET NO.
8071	*	SANGAMON	425	156
STA.		TO STA.		
FED. ROAD DIST. NO.	ILLINOIS	FED. AID PROJECT		

(84-9) RS-6; (G)Z *

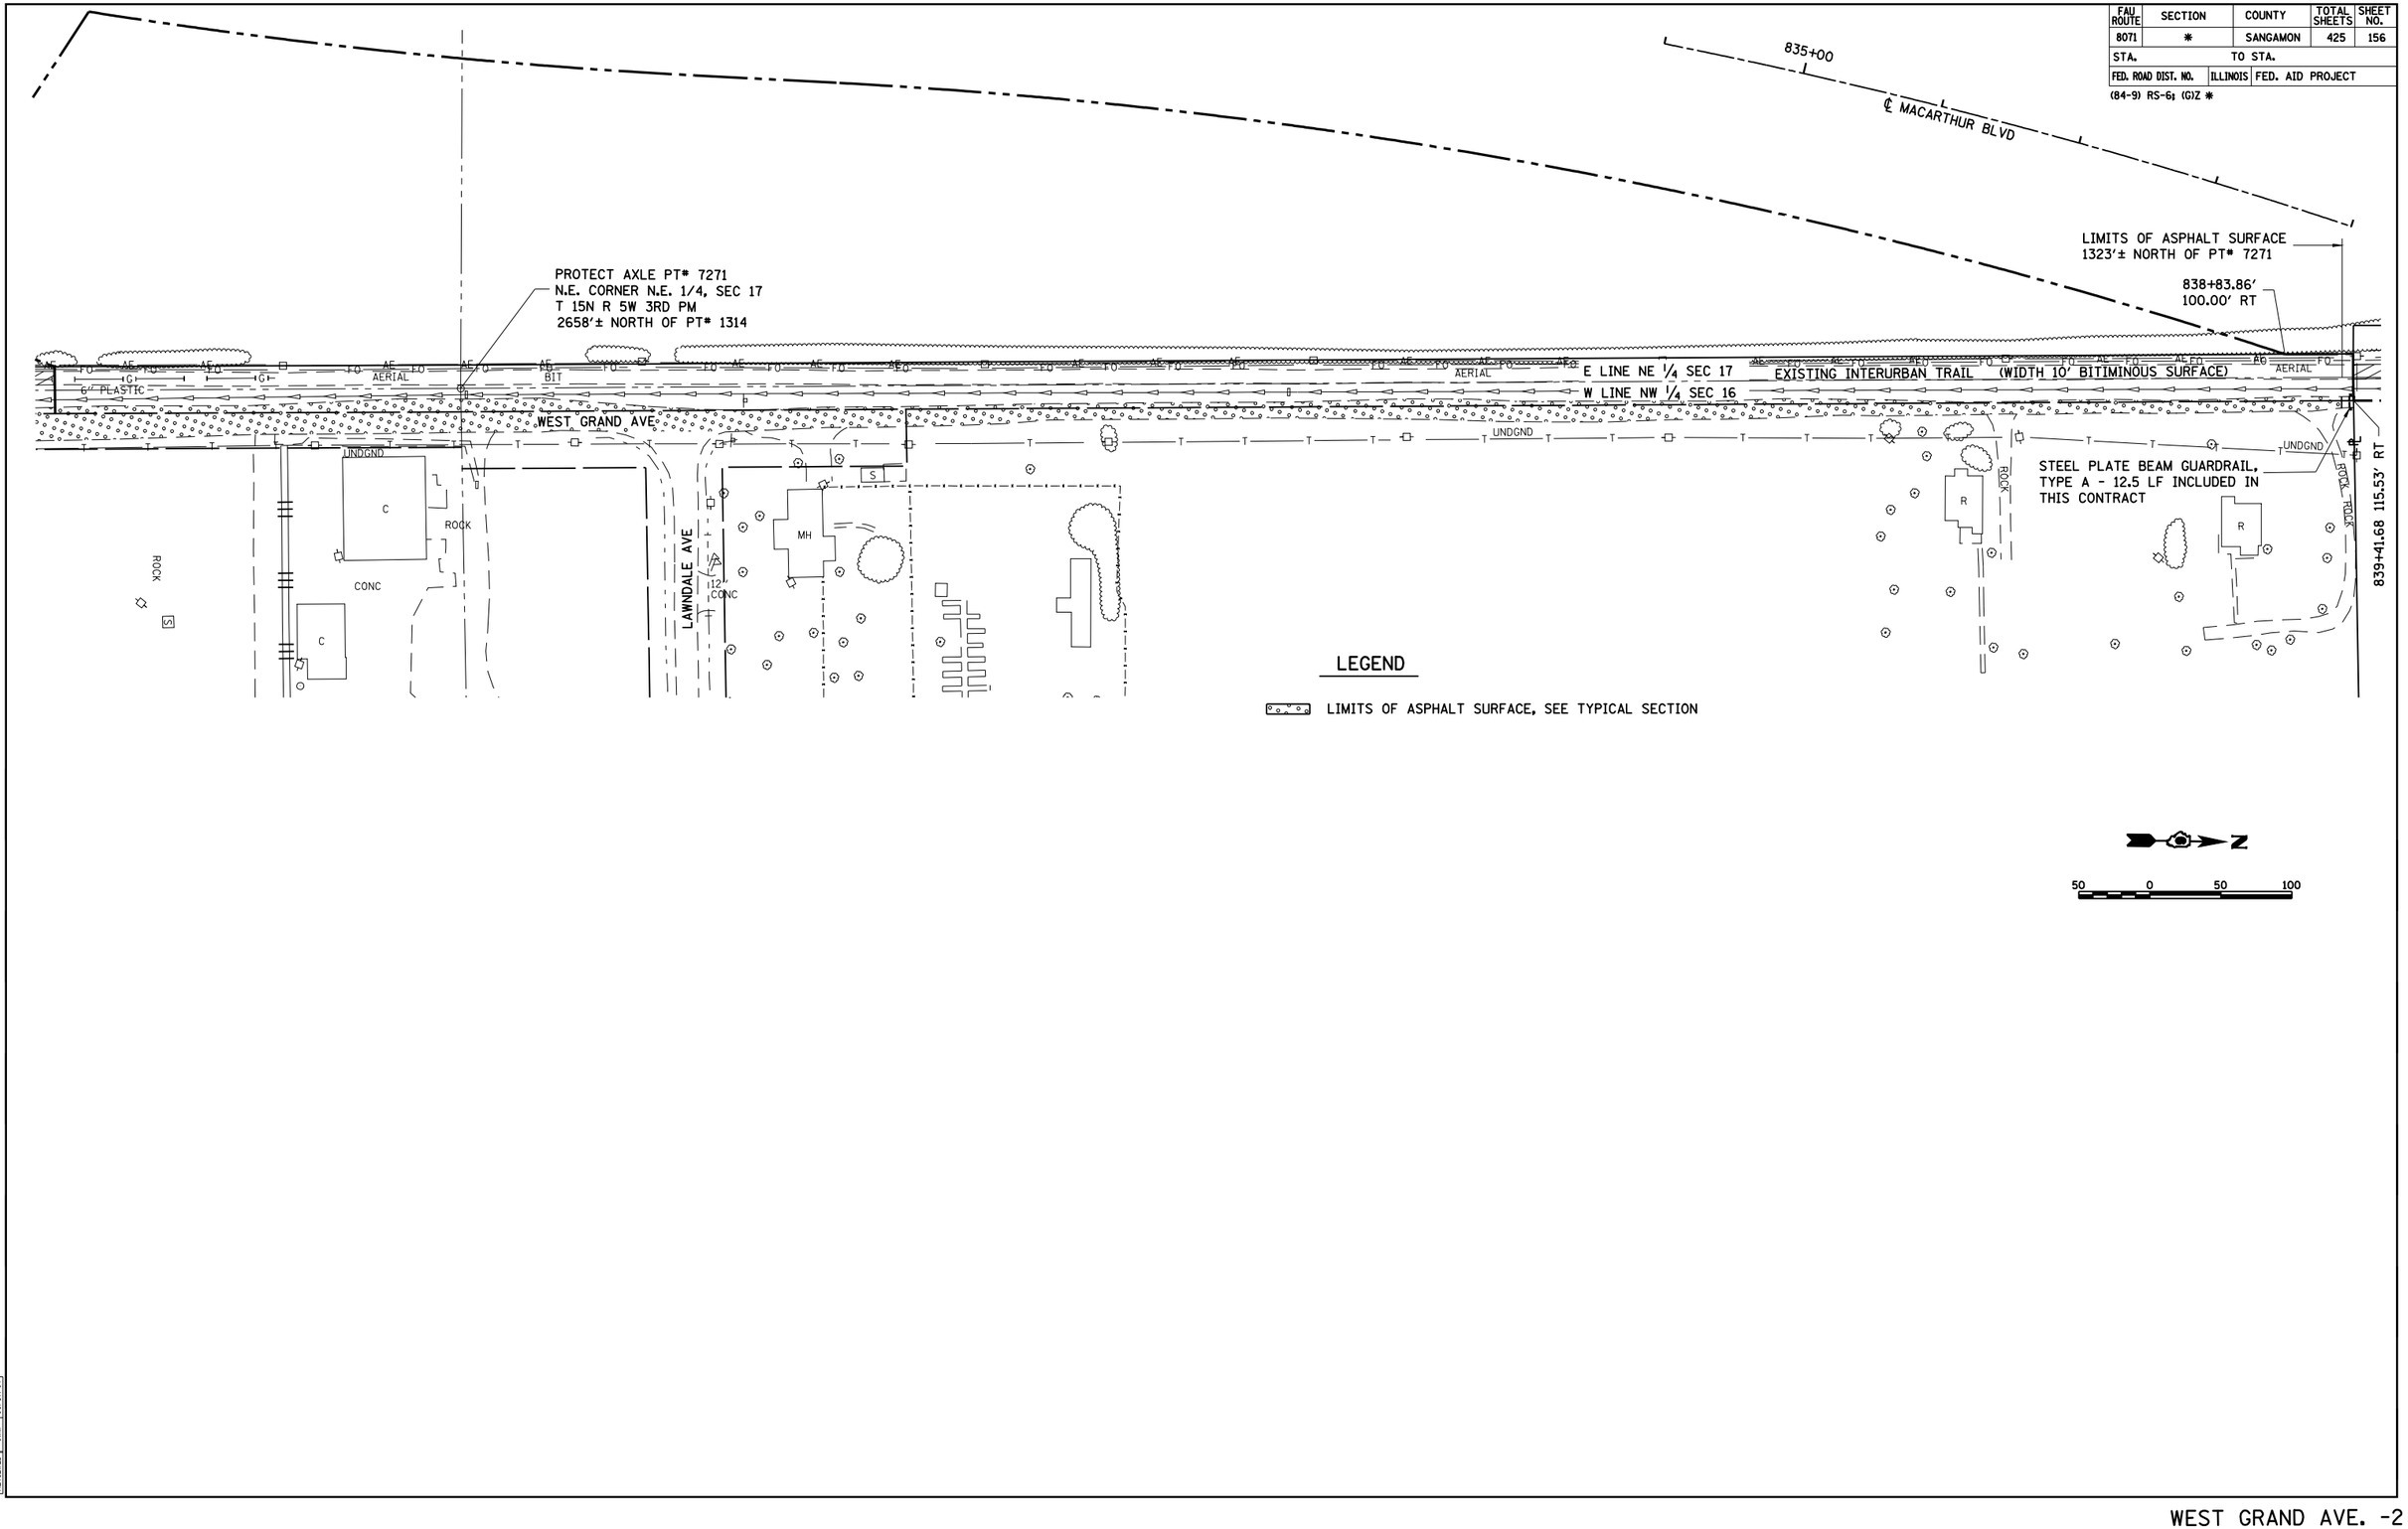

PLAN
SURVEYED
PLOTTED
ALIGNMENT CHECKED
RT OF WAY CHECKED
NOTE BOOK
NO.

PROFILE
SURVEYED
PLOTTED
GRADES CHECKED
BM. NOTED
PROFILE NOTATNS CHKD
NOTE BOOK
NO.

	BY	DATE

LAYOUT	D.G.	09/17/07
DRAWN	D.G.	09/17/07
REVIEWED	JNM	09/17/07

Mar-20-2008 08:35:12AM
#FILE#

© Copyright Hanson Professional Services Inc. 2008

HANSON