CONTRACT #72679

FAU ROUTE	SECTION	COUNTY	TOTAL SHEETS	SHEET NO.
8071	*	SANGAMON	425	205
STA.		TO STA.		
FED. ROAD DIST. NO.	ILLINOIS	FED. AID PROJECT		

(84-9) RS-6; (G)Z *

© Copyright Hanson Professional Services Inc. MS_YEAR

HANSON

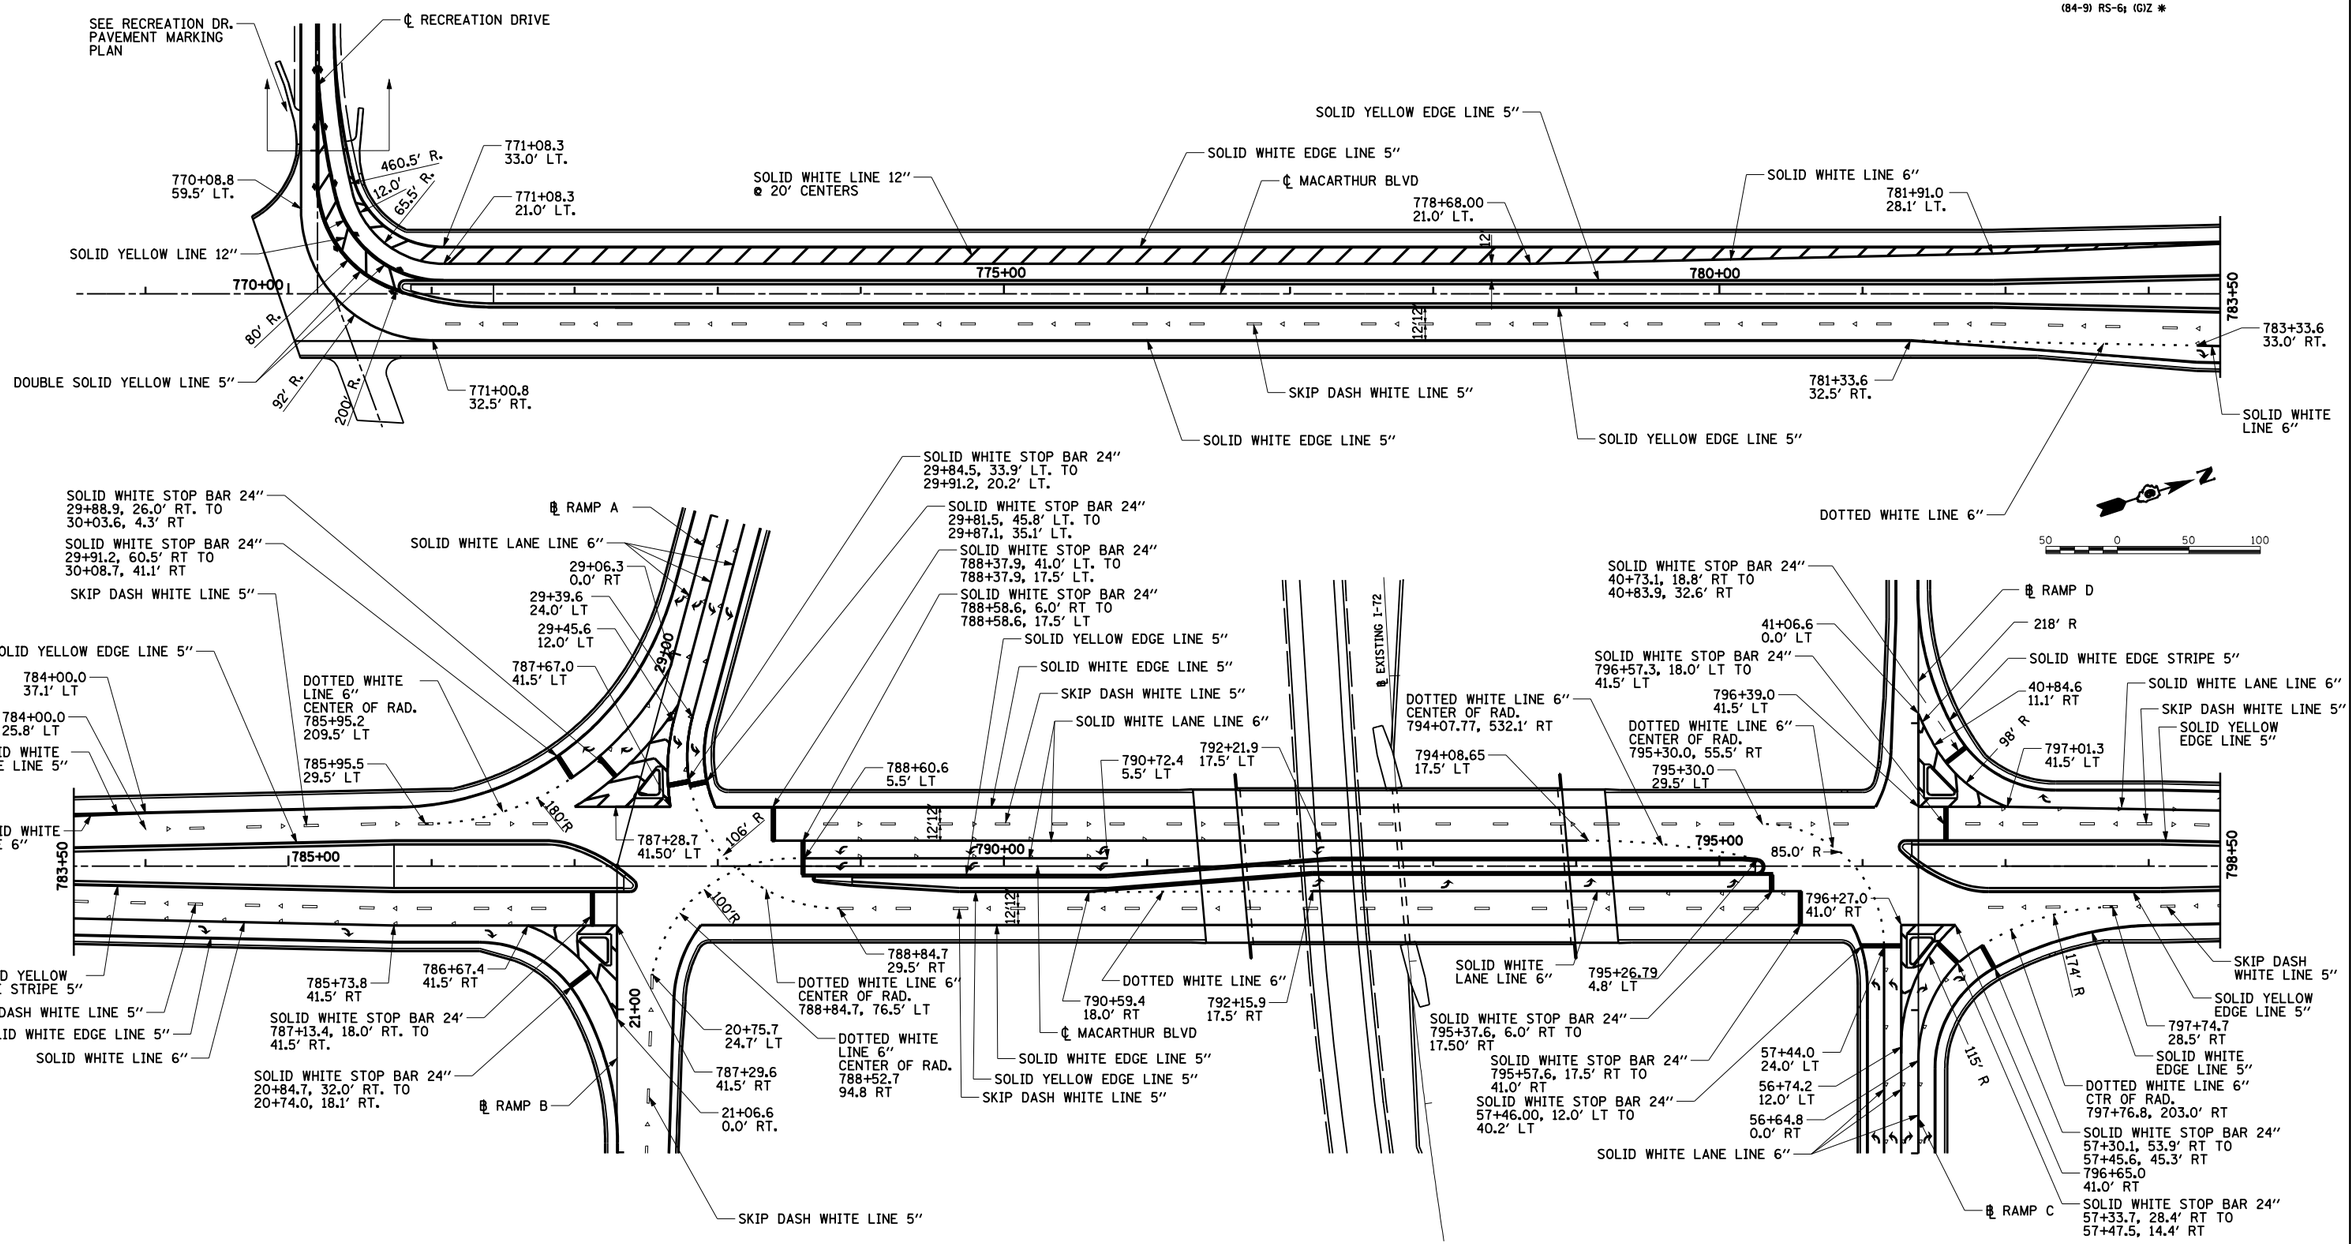

NOTE
SEE PAVEMENT MARKING DETAIL SHEET FOR ADDITIONAL PAVEMENT MARKING AND RAISED REFLECTIVE PAVEMENT MARKING LAYOUT AND MATERIALS.

REVISIONS NAME	DATE

ILLINOIS DEPARTMENT OF TRANSPORTATION

PAVEMENT MARKING PLAN MACARTHUR BOULEVARD - 1 SECTION (84-9) RS-6; (G)Z SANGAMON COUNTY, ILLINOIS

SCALE: VERT.
HORIZ.
DATE Mar-20-2008 09:36:42AM
DRAWN BY JAP
CHECKED BY JWM

LAYOUT	CLG	09/17/07
DRAWN	CLG	09/17/07
REVIEWED	JWM	09/17/07

Mar-20-2008 09:36:42AM
$FILE$