CONTRACT NO. 72679

F.A. RTE.	SECTION	COUNTY	TOTAL SHEETS	SHEET NO.
*	**	SANGAMON	425	384
STA. 22+00		TO STA.37+00		
FED. ROAD DIST. NO.	ILLINOIS	FED. AID PROJECT		

9 OF 50

* FAI 72 (I-72) AND FAU 8071 (MACARTHUR BOULEVARD)

** SECTION (84-9) RS-6; (G)Z

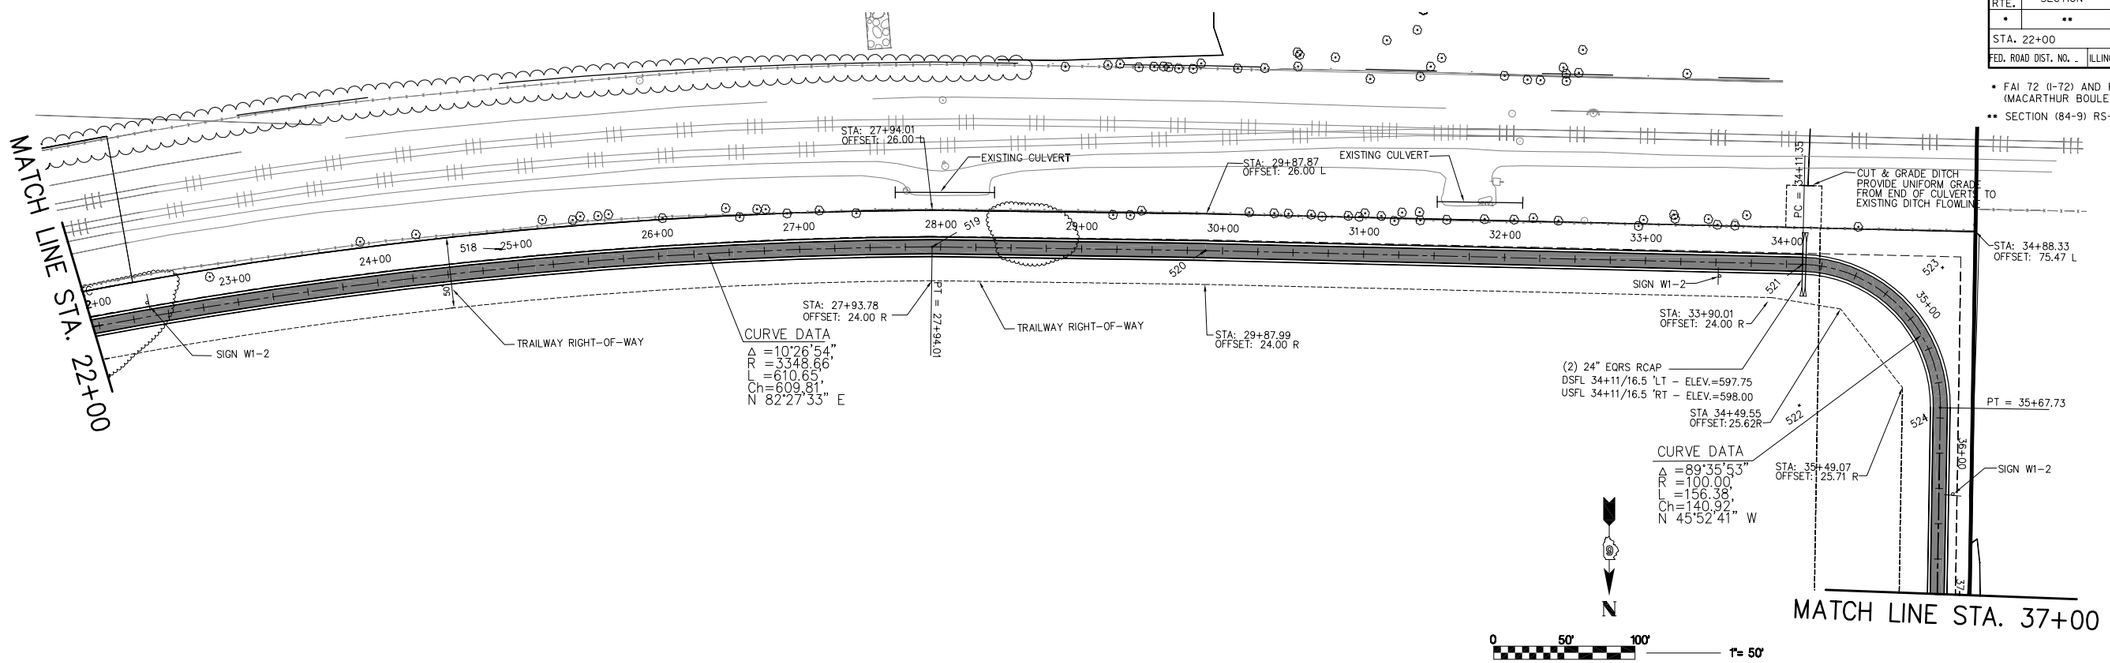

PLAN VIEW BIKE TRAIL

HORIZONTAL SCALE : 1"=50'

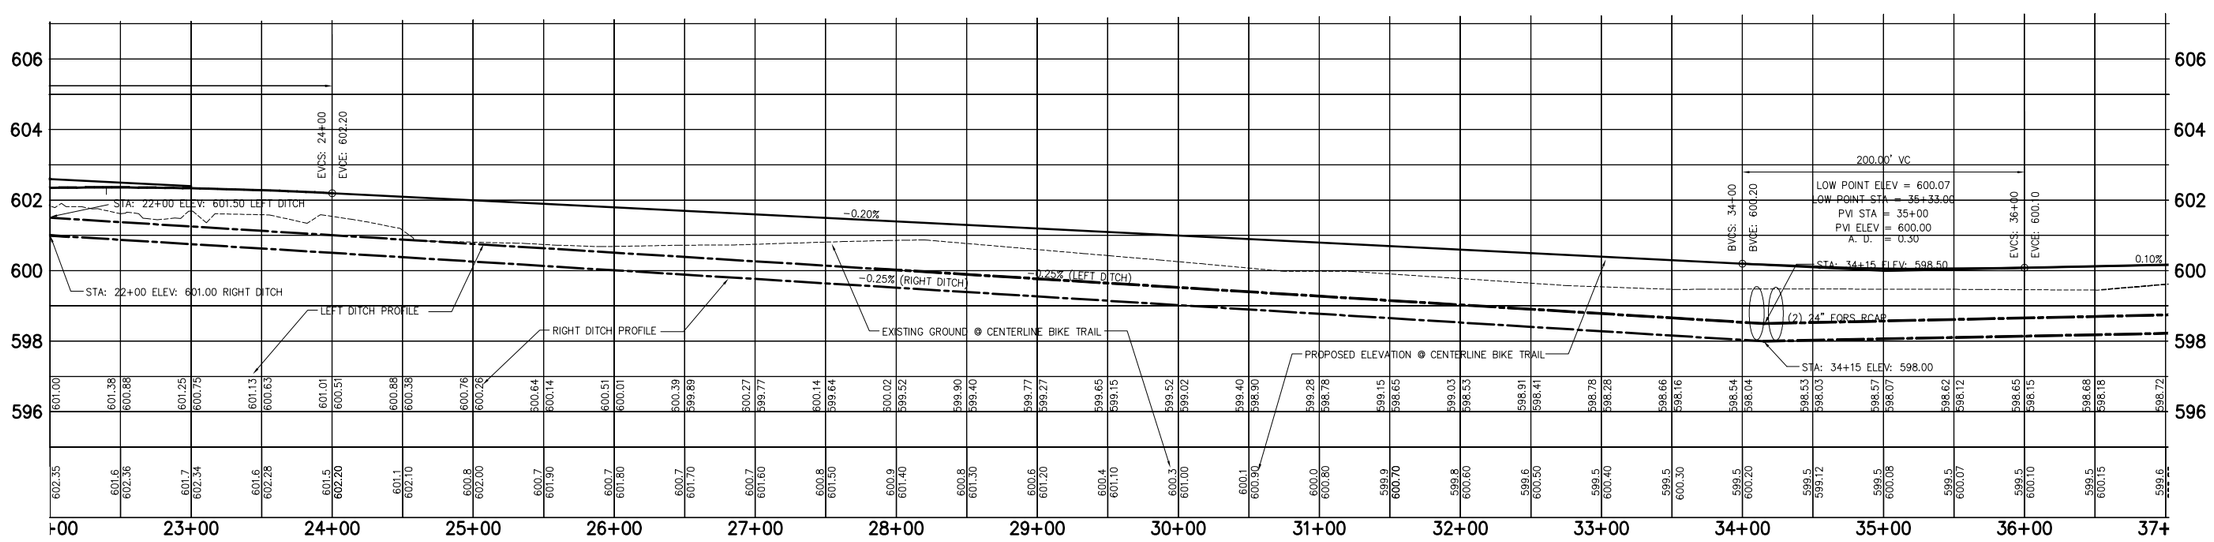

PROFILE VIEW BIKE TRAIL

VERTICAL SCALE : 1"=2'

REVISIONS	
NAME	DATE

SHIVE-HATTERY

Cedar Rapids, IA · Iowa City, IA · Des Moines, IA
Moline, IL · Bloomington, IL · Chicago, IL

SHIVE-HATTERY, INC. 2103 EASTLAND DRIVE BLOOMINGTON, ILLINOIS 61702
PHONE (309) 662-8992 FAX (309) 662-5808
http://www.shive-hattery.com
ILLINOIS FIRM NUMBER: 184-000214

ILLINOIS DEPARTMENT OF TRANSPORTATION
LEGACY POINTE SHARED USE PATH
PLAN & PROFILE
STA. 22+00 to STA. 37+00

SCALE: VERT. HORIZ.
DATE: 3/6/08
DRAWN BY: JAB
CHECKED BY: DWS

PLAN
SURVEYED
PLOTTED
ALIGNMENT
RT. OF WAY CHECKED
NOTE BOOK
NO.
CADD FILE NAME
BY
DATE

PROFILE
SURVEYED
PLOTTED
GRADES
BAL. NOTED
STRUCTURE NOTATNS CHKD
NOTE BOOK
NO.
BY
DATE

PLOT DATE = $DATE$
FILE NAME = $FILEL$
PLOT SCALE = $SCALE$
USER NAME = $USER$